




NOTE - Responsibility is not accepted for errors made by others in scaling from this drawing. All construction information should be taken from figured dimensions only

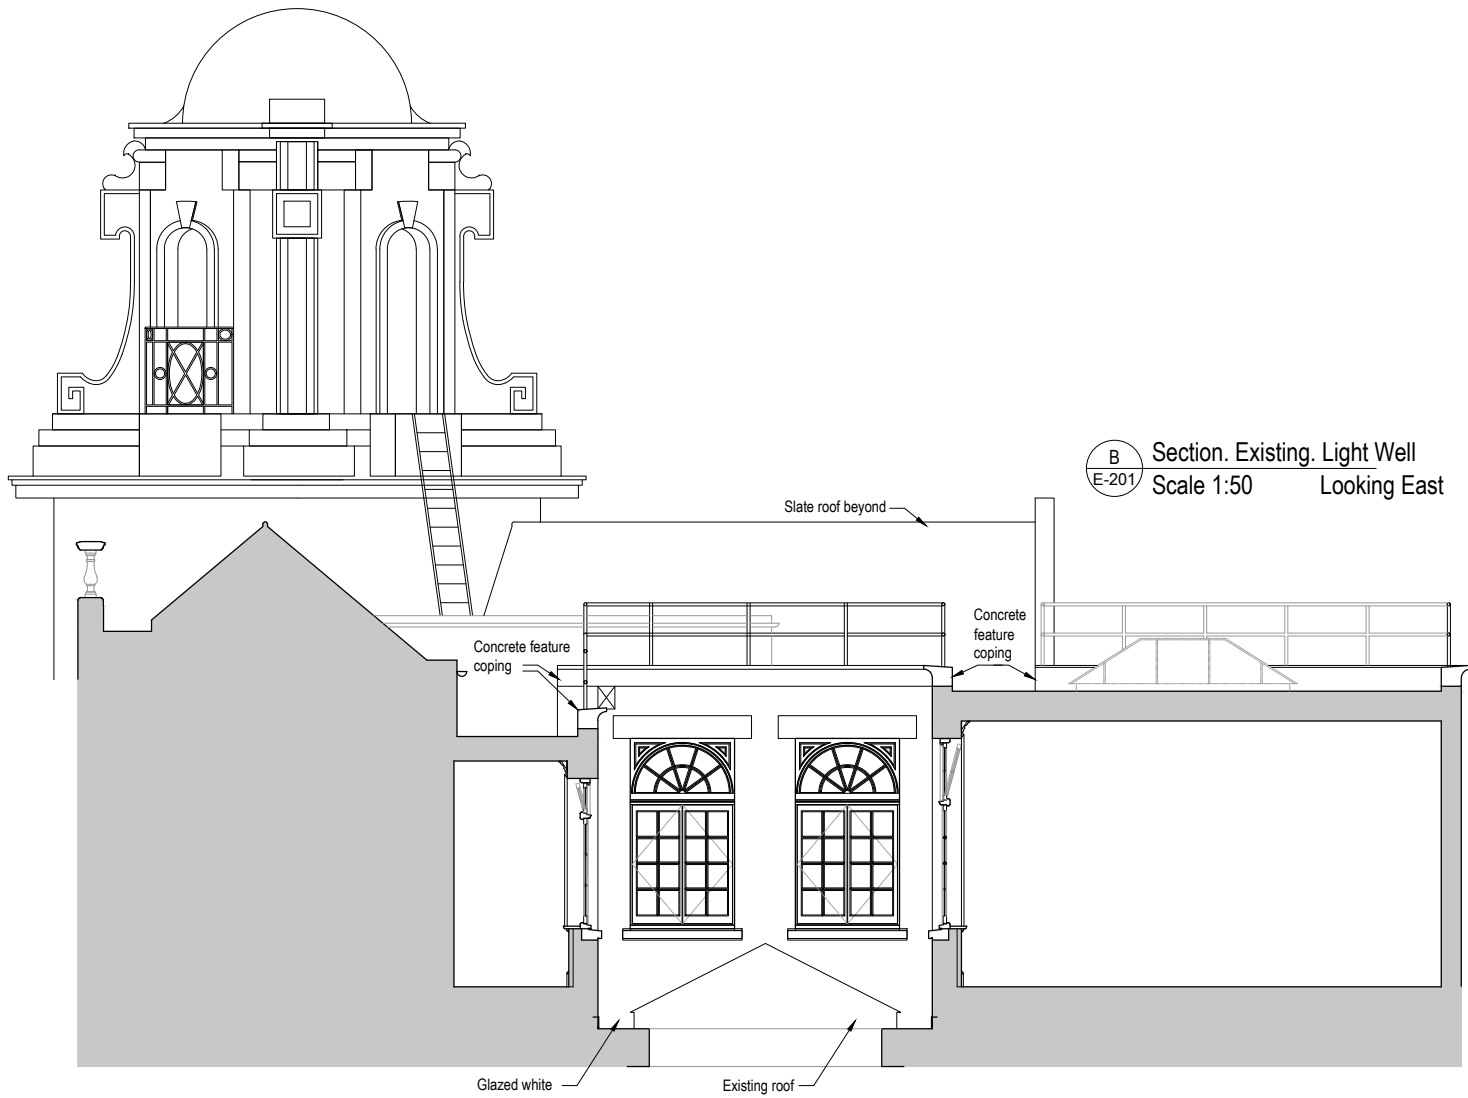


B
E-201
Section. Existing. Light Well
Scale 1:50
Looking East

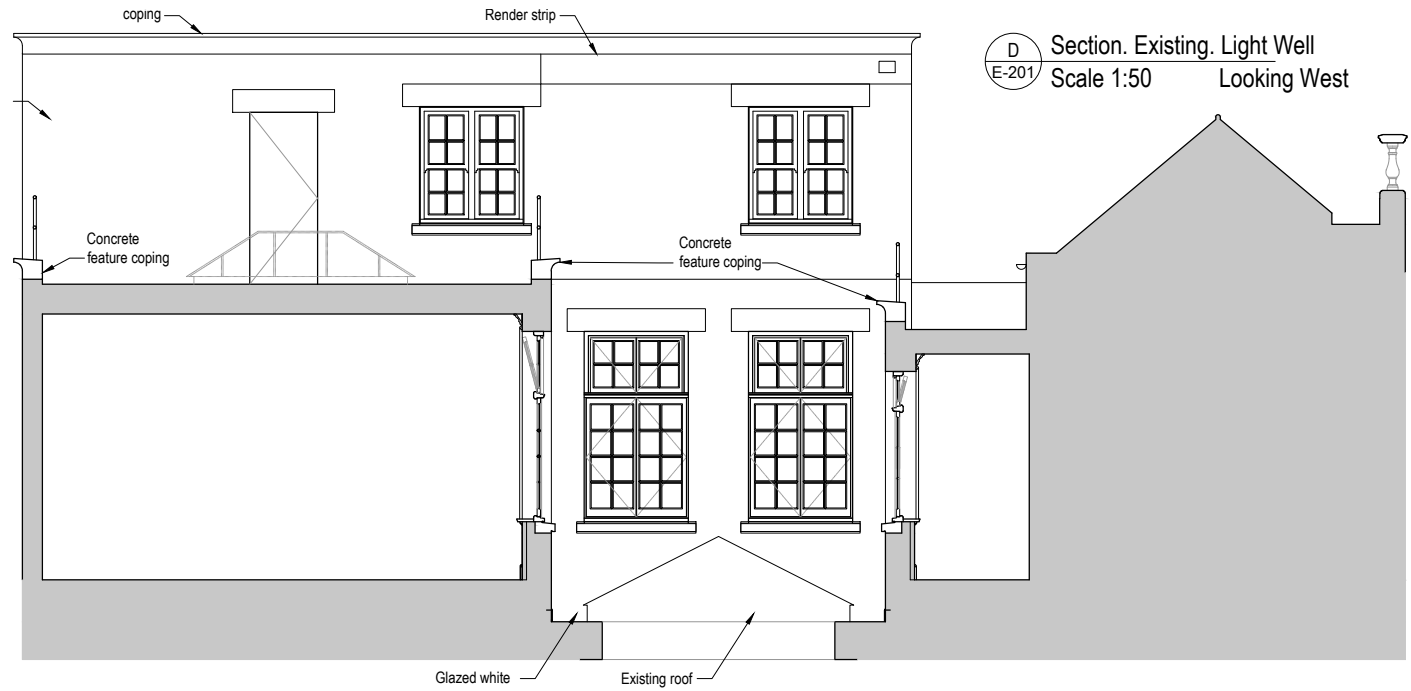

D
E-201
Section. Existing. Light Well
Scale 1:50
Looking West

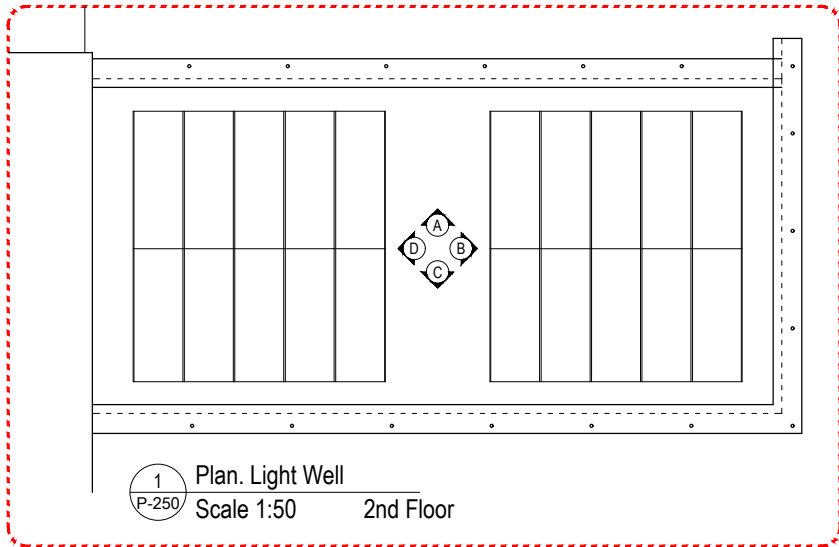

1
P-250
Plan. Light Well
Scale 1:50
2nd Floor

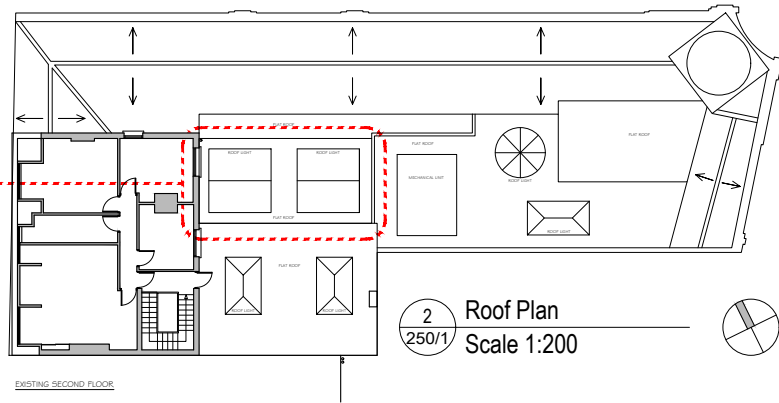

2
250/1
Roof Plan
Scale 1:200

REVISIONS
Rev - (xx.02.20) Initial issue (SH)

kdp
a

Basepoint Business Centre, Little High Street,
Shoreham by Sea, West Sussex BN43 5EG
+44 (0)1273 467518 www.kdpaine.co.uk

CLIENT	JD WETHERSPOON PLC		
PROJECT	PUB NO: 322 THE ISAMBARD KINGDOM BRUNEL PORTSMOUTH		
DRAWING	LIGHT WELL EXISTING SECTIONS 2 SHORT SECTIONS B & D (East and West)		
SCALE	DATE	DRAWN	
A1/1:100	FEB 2020	SK	
PROJECT No	DRAWING No	REVISION	
7328	PL-E-201	/	