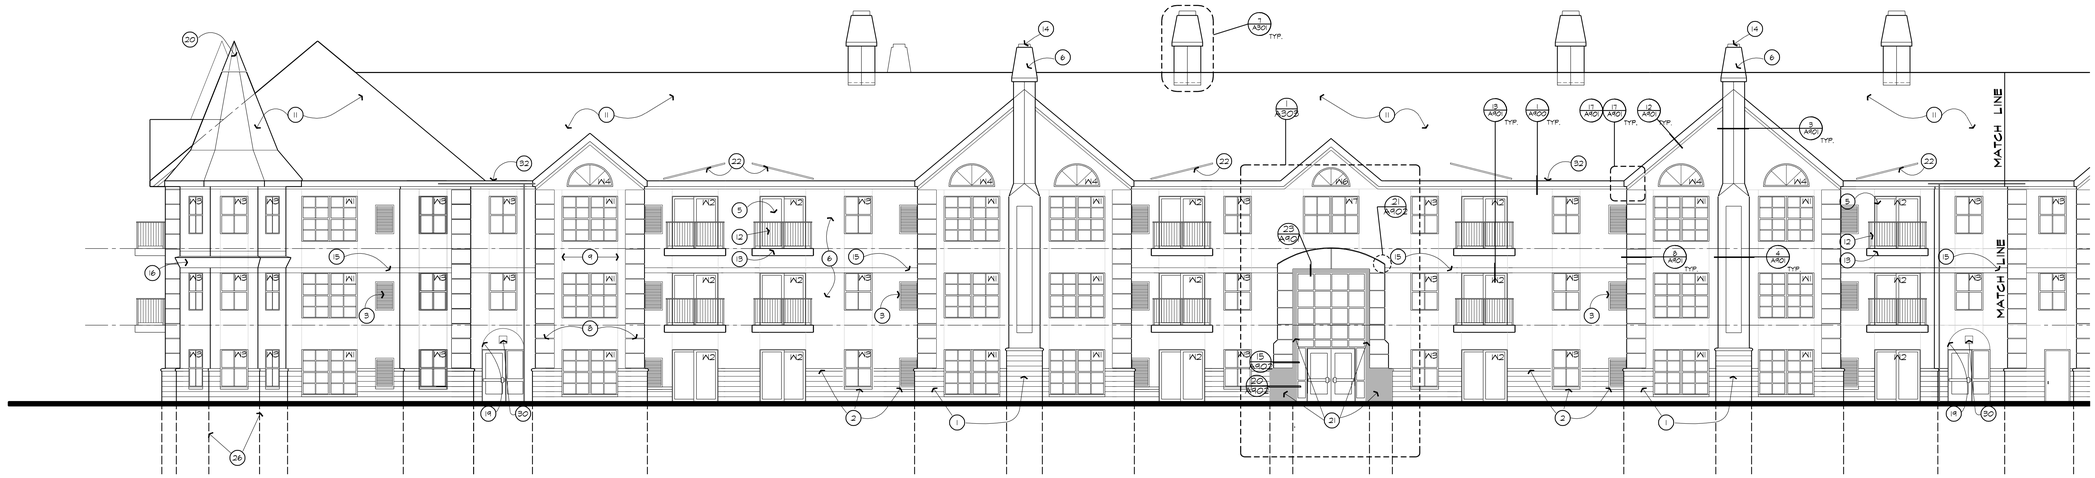

1 A300 ELEVATION
1/8" = 1'-0"

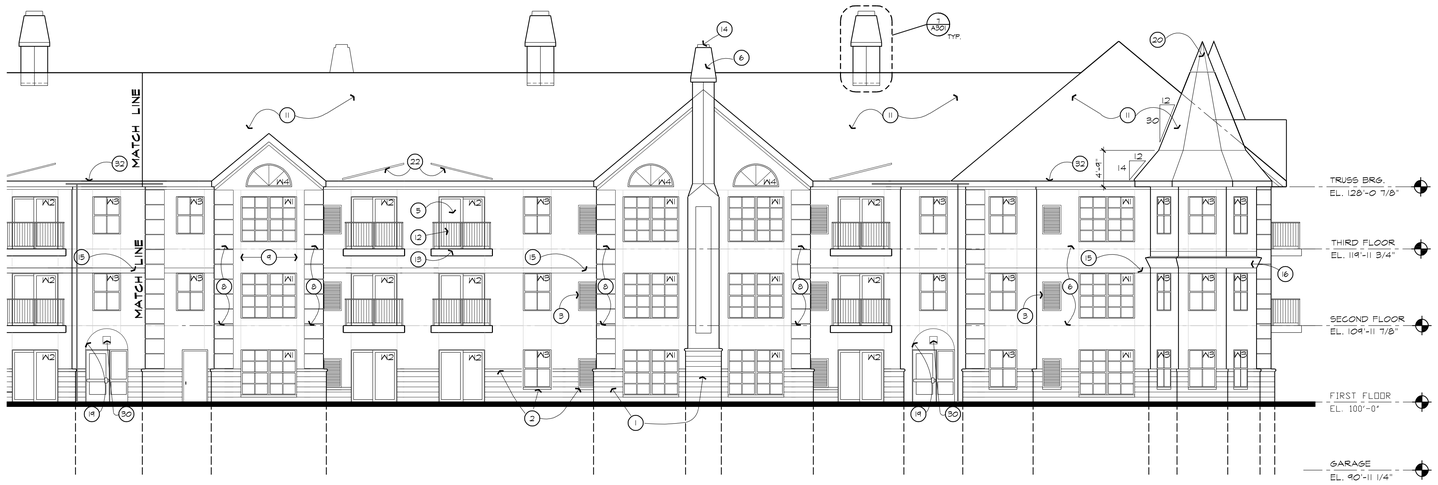

2 A300 ELEVATION
1/8" = 1'-0"

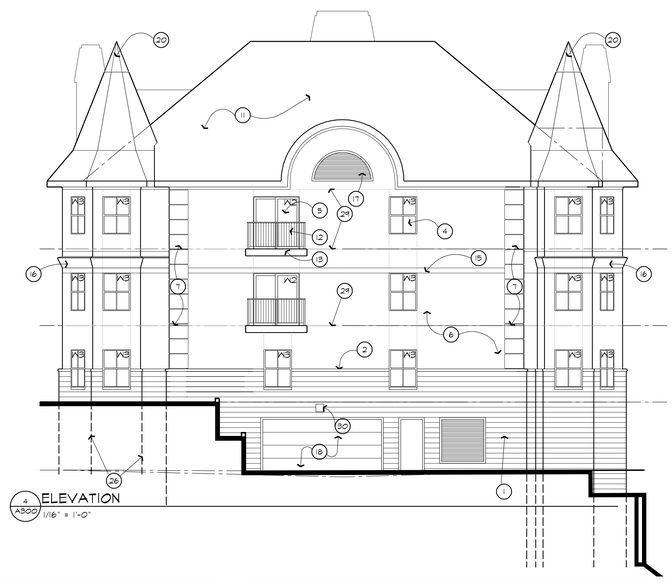

4 A300 ELEVATION
1/8" = 1'-0"

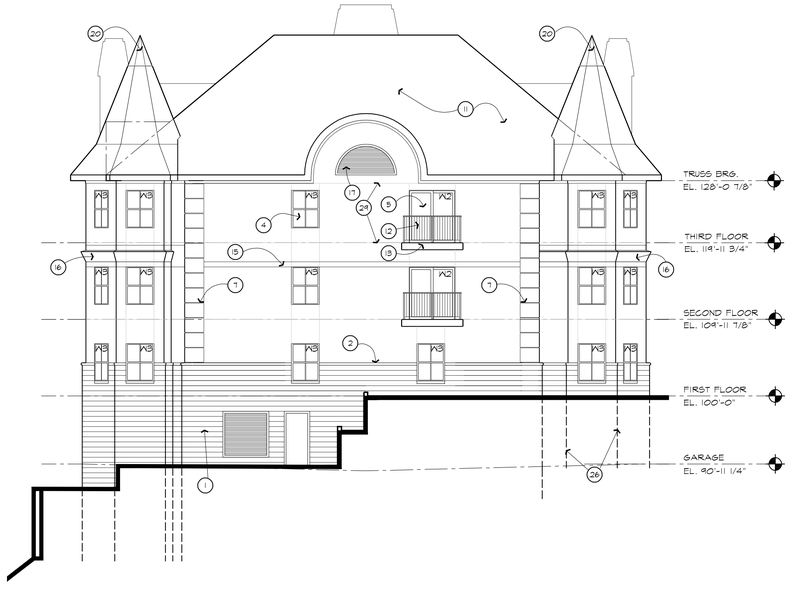

3 A300 ELEVATION
1/8" = 1'-0"

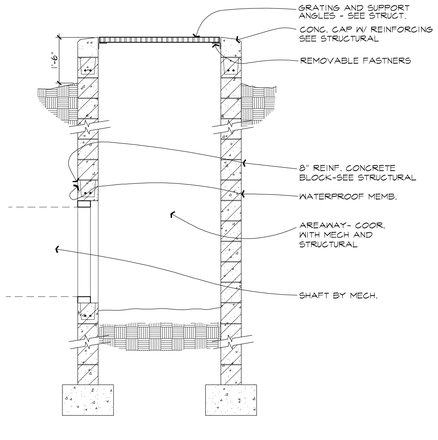

5 A300 EXHAUST PORTAL DETAIL
1/2" = 1'-0"

KEY NOTES

1. ROCK FACE CMU (PAINTED)
2. 4" BULLNOSE SOLID BLOCK (PAINTED)
3. MECH UNIT LOUVER PAINTED TO MATCH E.I.F.S. COLOR #1
4. ALUM WINDOW SYSTEM (SEE UNIT PLANS AND WINDOW SCHEDULE)
5. ALUM SLIDING GLASS DOOR (SEE UNIT PLANS AND DOOR SCHEDULE)
6. 1 1/2" E.I.F.S. BASE - COLOR # 1
7. E.I.F.S. COINING RAISED 1" ABOVE BASE E.I.F.S. (COLOR #2) SEE 8/A11.1 & 9/A11.1
8. E.I.F.S. COINING RAISED 1" ABOVE BASE E.I.F.S. (COLOR #1) SEE 8/A11.1 & 9/A11.1
9. E.I.F.S. CONTROL JOINT
10. PRE-FINISHED ALUMINUM SOFFIT AND PRE-FINISHED FASCIA
11. CLASS B (MIN.) ASPHALT SHINGLES
12. METAL RAILINGS (PRE-FINISHED WHITE)
13. METAL DECK FASICA (PAINTED WHITE)
14. FALSE METAL CHIMIMEY CAP AND SEALANT (PREFINISHED)
15. 8" E.I.F.S. BAND RAISED 1/2" ABOVE BASE. E.I.F.S. (COLOR #2)
16. E.I.F.S. ANGLED BAND (COLOR #1)
17. 8'-0" DIA. E.I.F.S. LOUVER (COLOR #2)
18. INSULATED METAL OVERHEAD GARAGE DOOR (WHITE)
19. 5'-6" DIA. E.I.F.S. CIRCLE RECESSED 1/2" FROM BASE E.I.F.S. (COLOR #1)
20. PREFINISH METAL CAP
21. STONE BASE, WINDOW PERIMETER OPENING ACCENT AND STONE BULLNUSE
22. METAL DIVERTER STRIP
23. ELEVATOR SHAFT EXTENDS BEYOND ROOFTOP. SEE 2/A10.0 & 4/10.1
24. ROOF CONTINUES. SEE ROOFPLAN
25. AREA SEPERATION WALL EXTENDS BEYOND FACE OF BUILDING. SEE FLOORPLAN
26. OUTLINE OF FOUNDATION. SEE STRUCTURAL PLANS
27. MECH LOUVER 6'-0" X 6'-0". VERIFY LOCATION WITH MECH AND CIVIL
28. FALSE RIDGE CHIMNEY
29. E.I.F.S. EXPANSION JOINT (TYP @ FLOOR LINE & TRUSS BRG ELEVATIONS)
30. EXTERIOR SECURITY LIGHT LOCATION
31. BUILDING NUMBER SIGNAGE LOCATION
32. ALUM. GUTTER & DOWNSPOUT (PAINT TO MATCH WALL COLOR)

NOTE:
NOT ALL KEYNOTES ARE APPLICABLE TO THIS SHEET

KKE architects

KKE Architects, Inc.
300 first avenue north
minneapolis, mn 55401

(612) 339-4200
(612) 342-9267 FAX

www.kke.com

minneapolis
las vegas
pasadena
irvine

No.	Date	Revision Description

THE CLASSIC AT THE PRESERVE

DESIGN DEVELOPMENT SET 10-30-07

BUILDING E EXTERIOR ELEVATIONS

Project	0808.1106.01	Drawing Number
Date	10-30-07	
Drawn by	BRB	
Checked by	TGY	A300

Copyright © 2007 by KKE Architects, Inc.