PRODUCED BY AN AUTODESK EDUCATIONAL PRODUCT

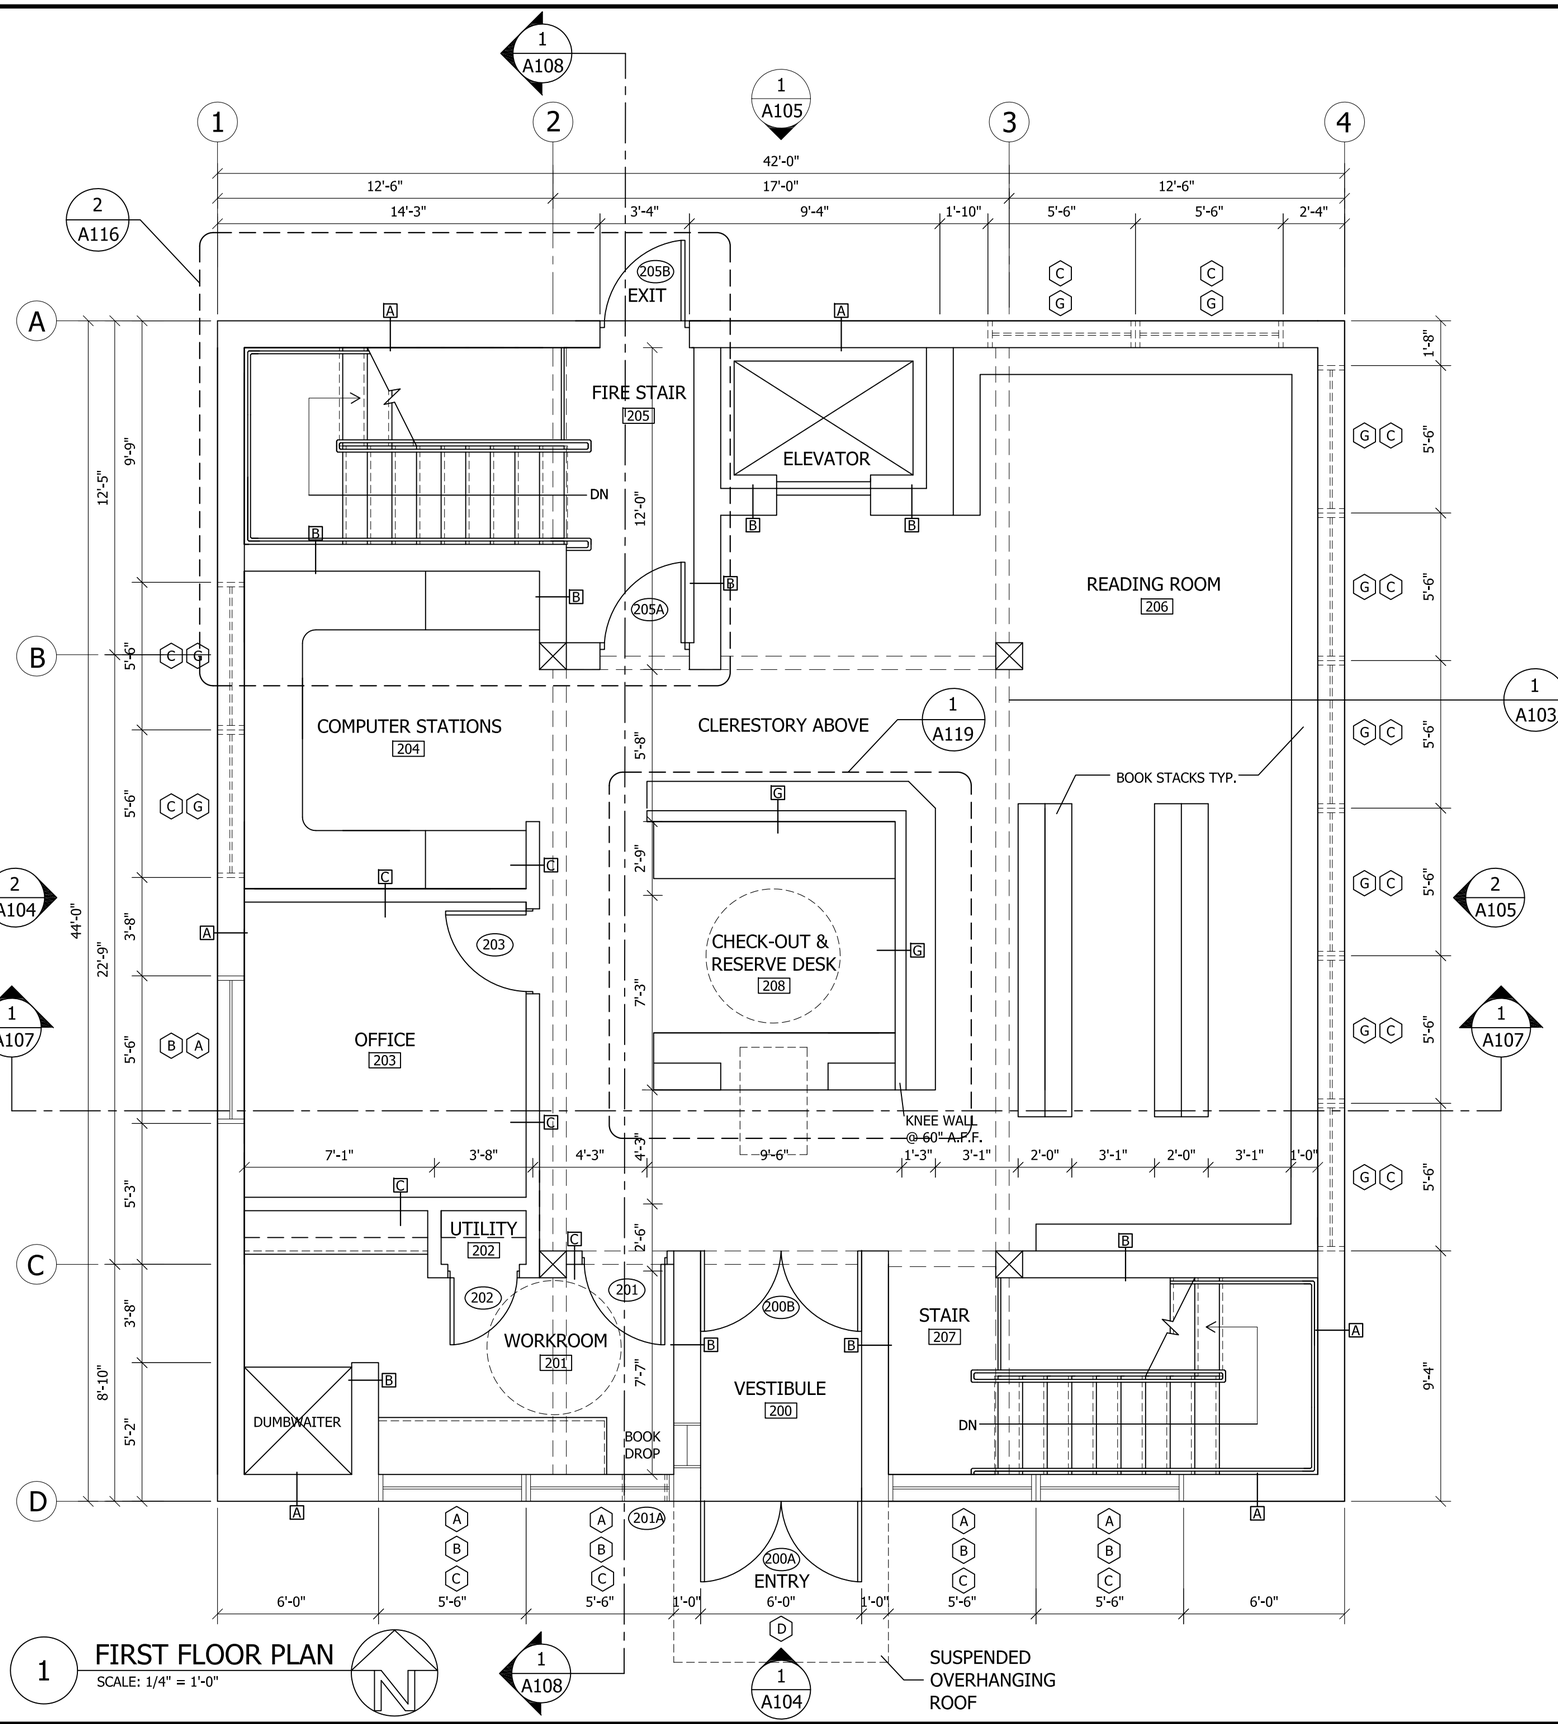


1 FIRST FLOOR PLAN
SCALE: 1/4" = 1'-0"

MA interiors

CLIENT:

NAME: WALL TOWNSHIP

ADDRESS: 211 WOODCLIFF RD.
JACKSON, NJ 08527

PHONE: 732.865.2110

PROJECT:

BLDG NAME: CHERRY HILL
PUBLIC LIBRARY

ADDRESS: 211 WOODCLIFF RD.
JACKSON, NJ 08527

REVISIONS:

DATE: TITLE:

SHEET TITLE:

FIRST FLOOR PLAN

DRAWN BY:
MELANIE SPATH

DATE:
DECEMBER 7, 2013

SCALE:
1/4" = 1'-0"

SHEET NO.

A102

PRODUCED BY AN AUTODESK EDUCATIONAL PRODUCT
PRODUCED BY AN AUTODESK EDUCATIONAL PRODUCT
PRODUCED BY AN AUTODESK EDUCATIONAL PRODUCT