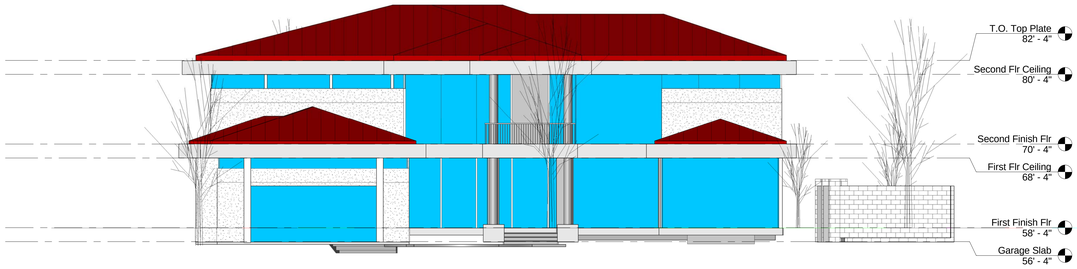

3 South
1/8" = 1'-0"

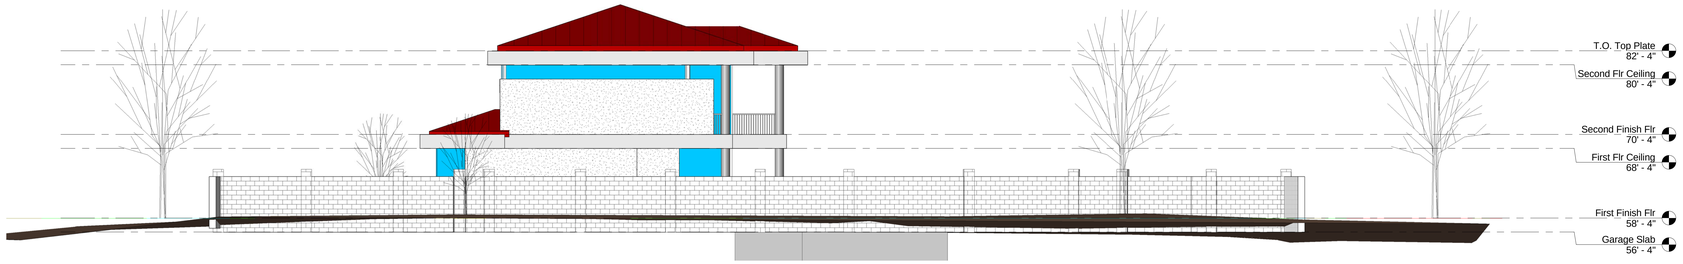

1 East
1/8" = 1'-0"

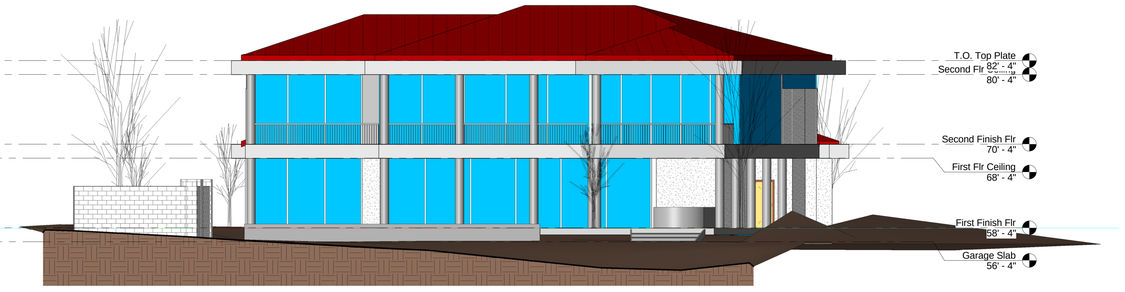

2 North
1/8" = 1'-0"

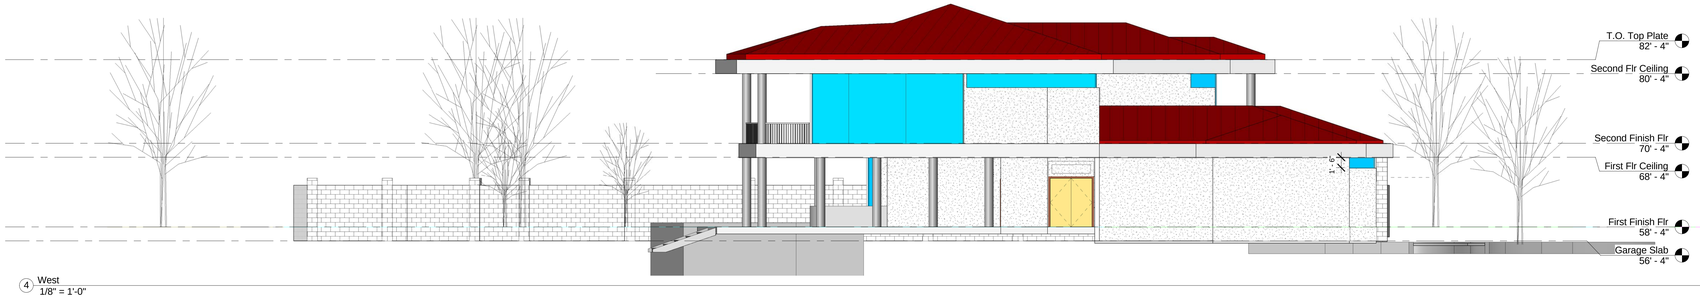

4 West
1/8" = 1'-0"

Autodesk® Revit®

www.autodesk.com/revit

Consultant
Address
Address
Address
Phone

Consultant
Address
Address
Address
Phone

Consultant
Address
Address
Address
Phone

Consultant
Address
Address
Address
Phone

Consultant
Address
Address
Address
Phone

No.	Description	Date

Ausberto Gonzalez

Project Name

Unnamed

Project Number	Project Number
Date	Issue Date
Drawn By	Author
Checked By	Checker

A102

Scale 1/8" = 1'-0"

2/3/2011 11:01:32 AM