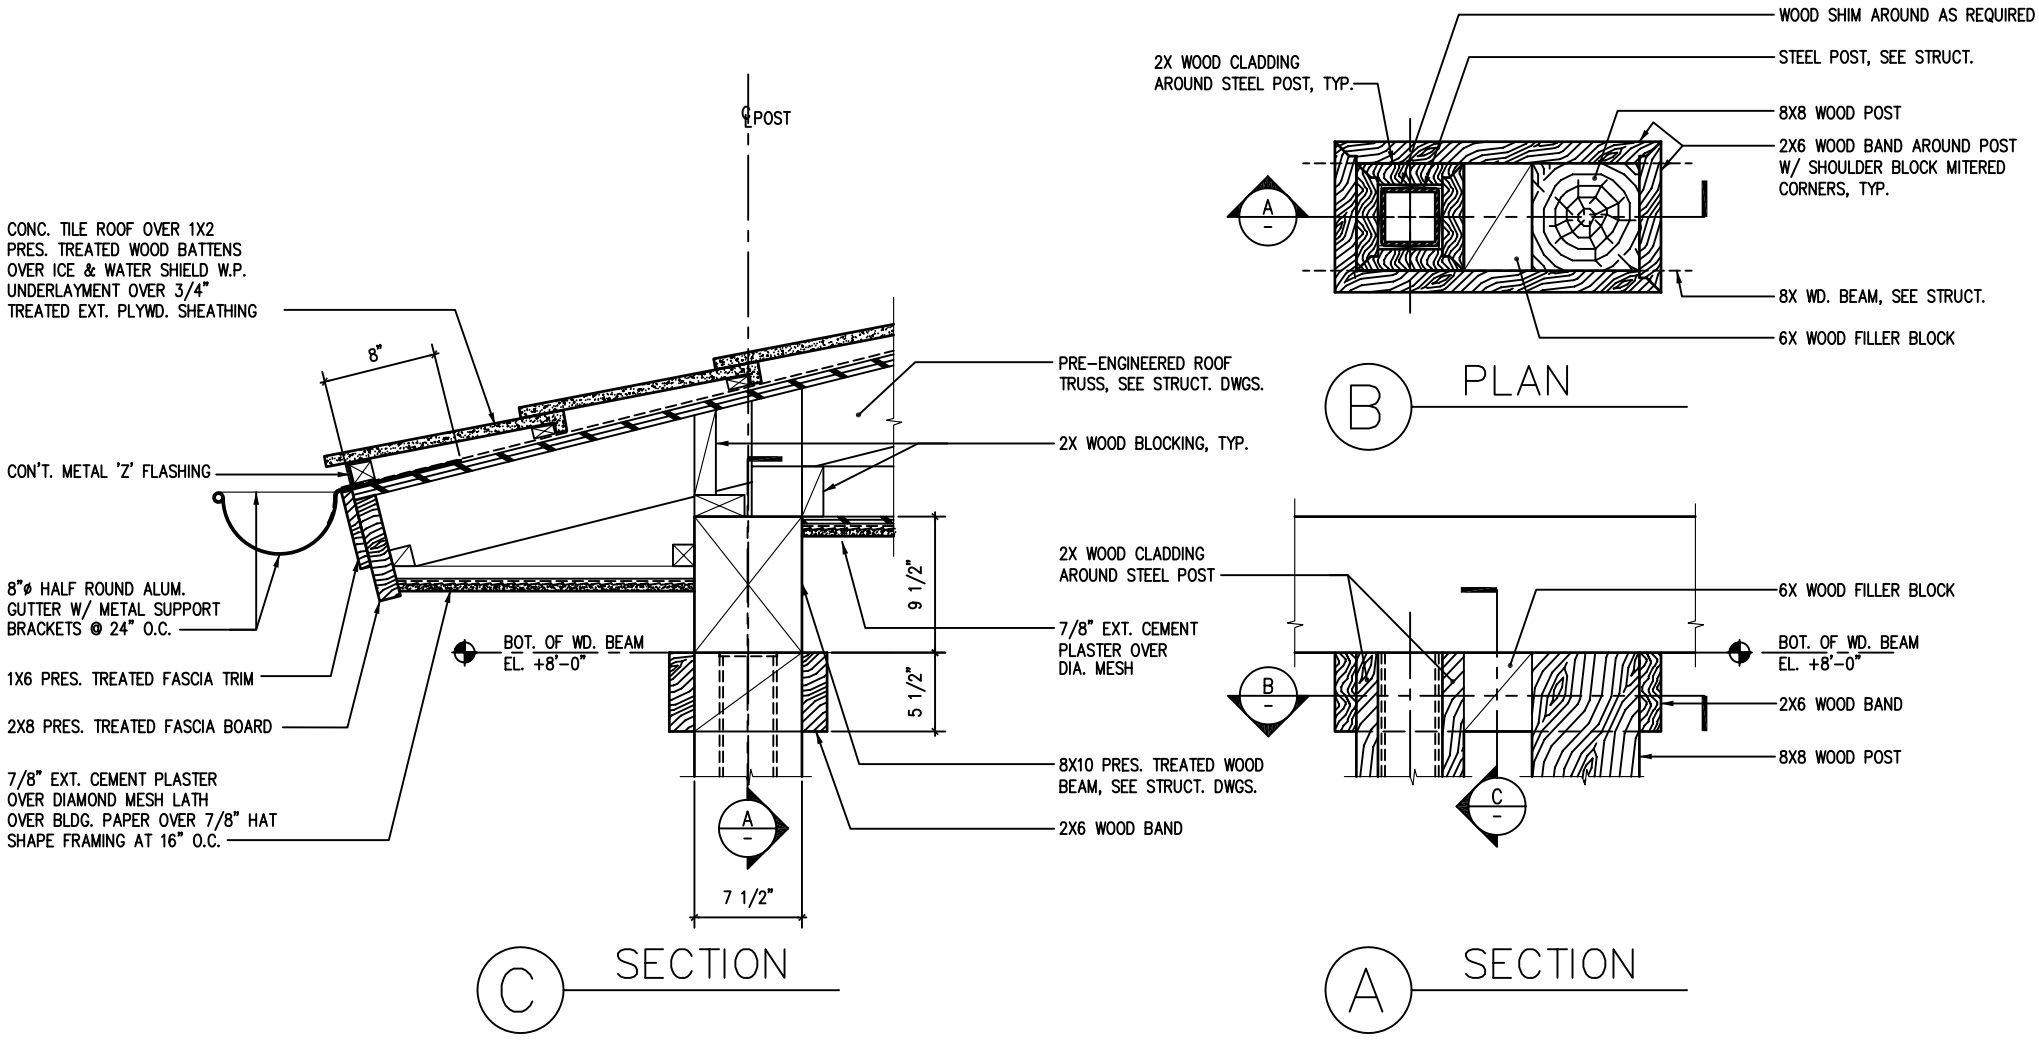

NOTE: EACH CONC. ROOF TILE SHALL BE SECURED W/ (2) STAINLESS STEEL FASTENERS AND SILICONE ADHESIVE AT LEADING EDGE OF EACH CONC. ROOF TILE.

POST/ BEAM + EAVE @ COVERED WALKWAY

PS-BS-06
1 1/2"=1'-0"