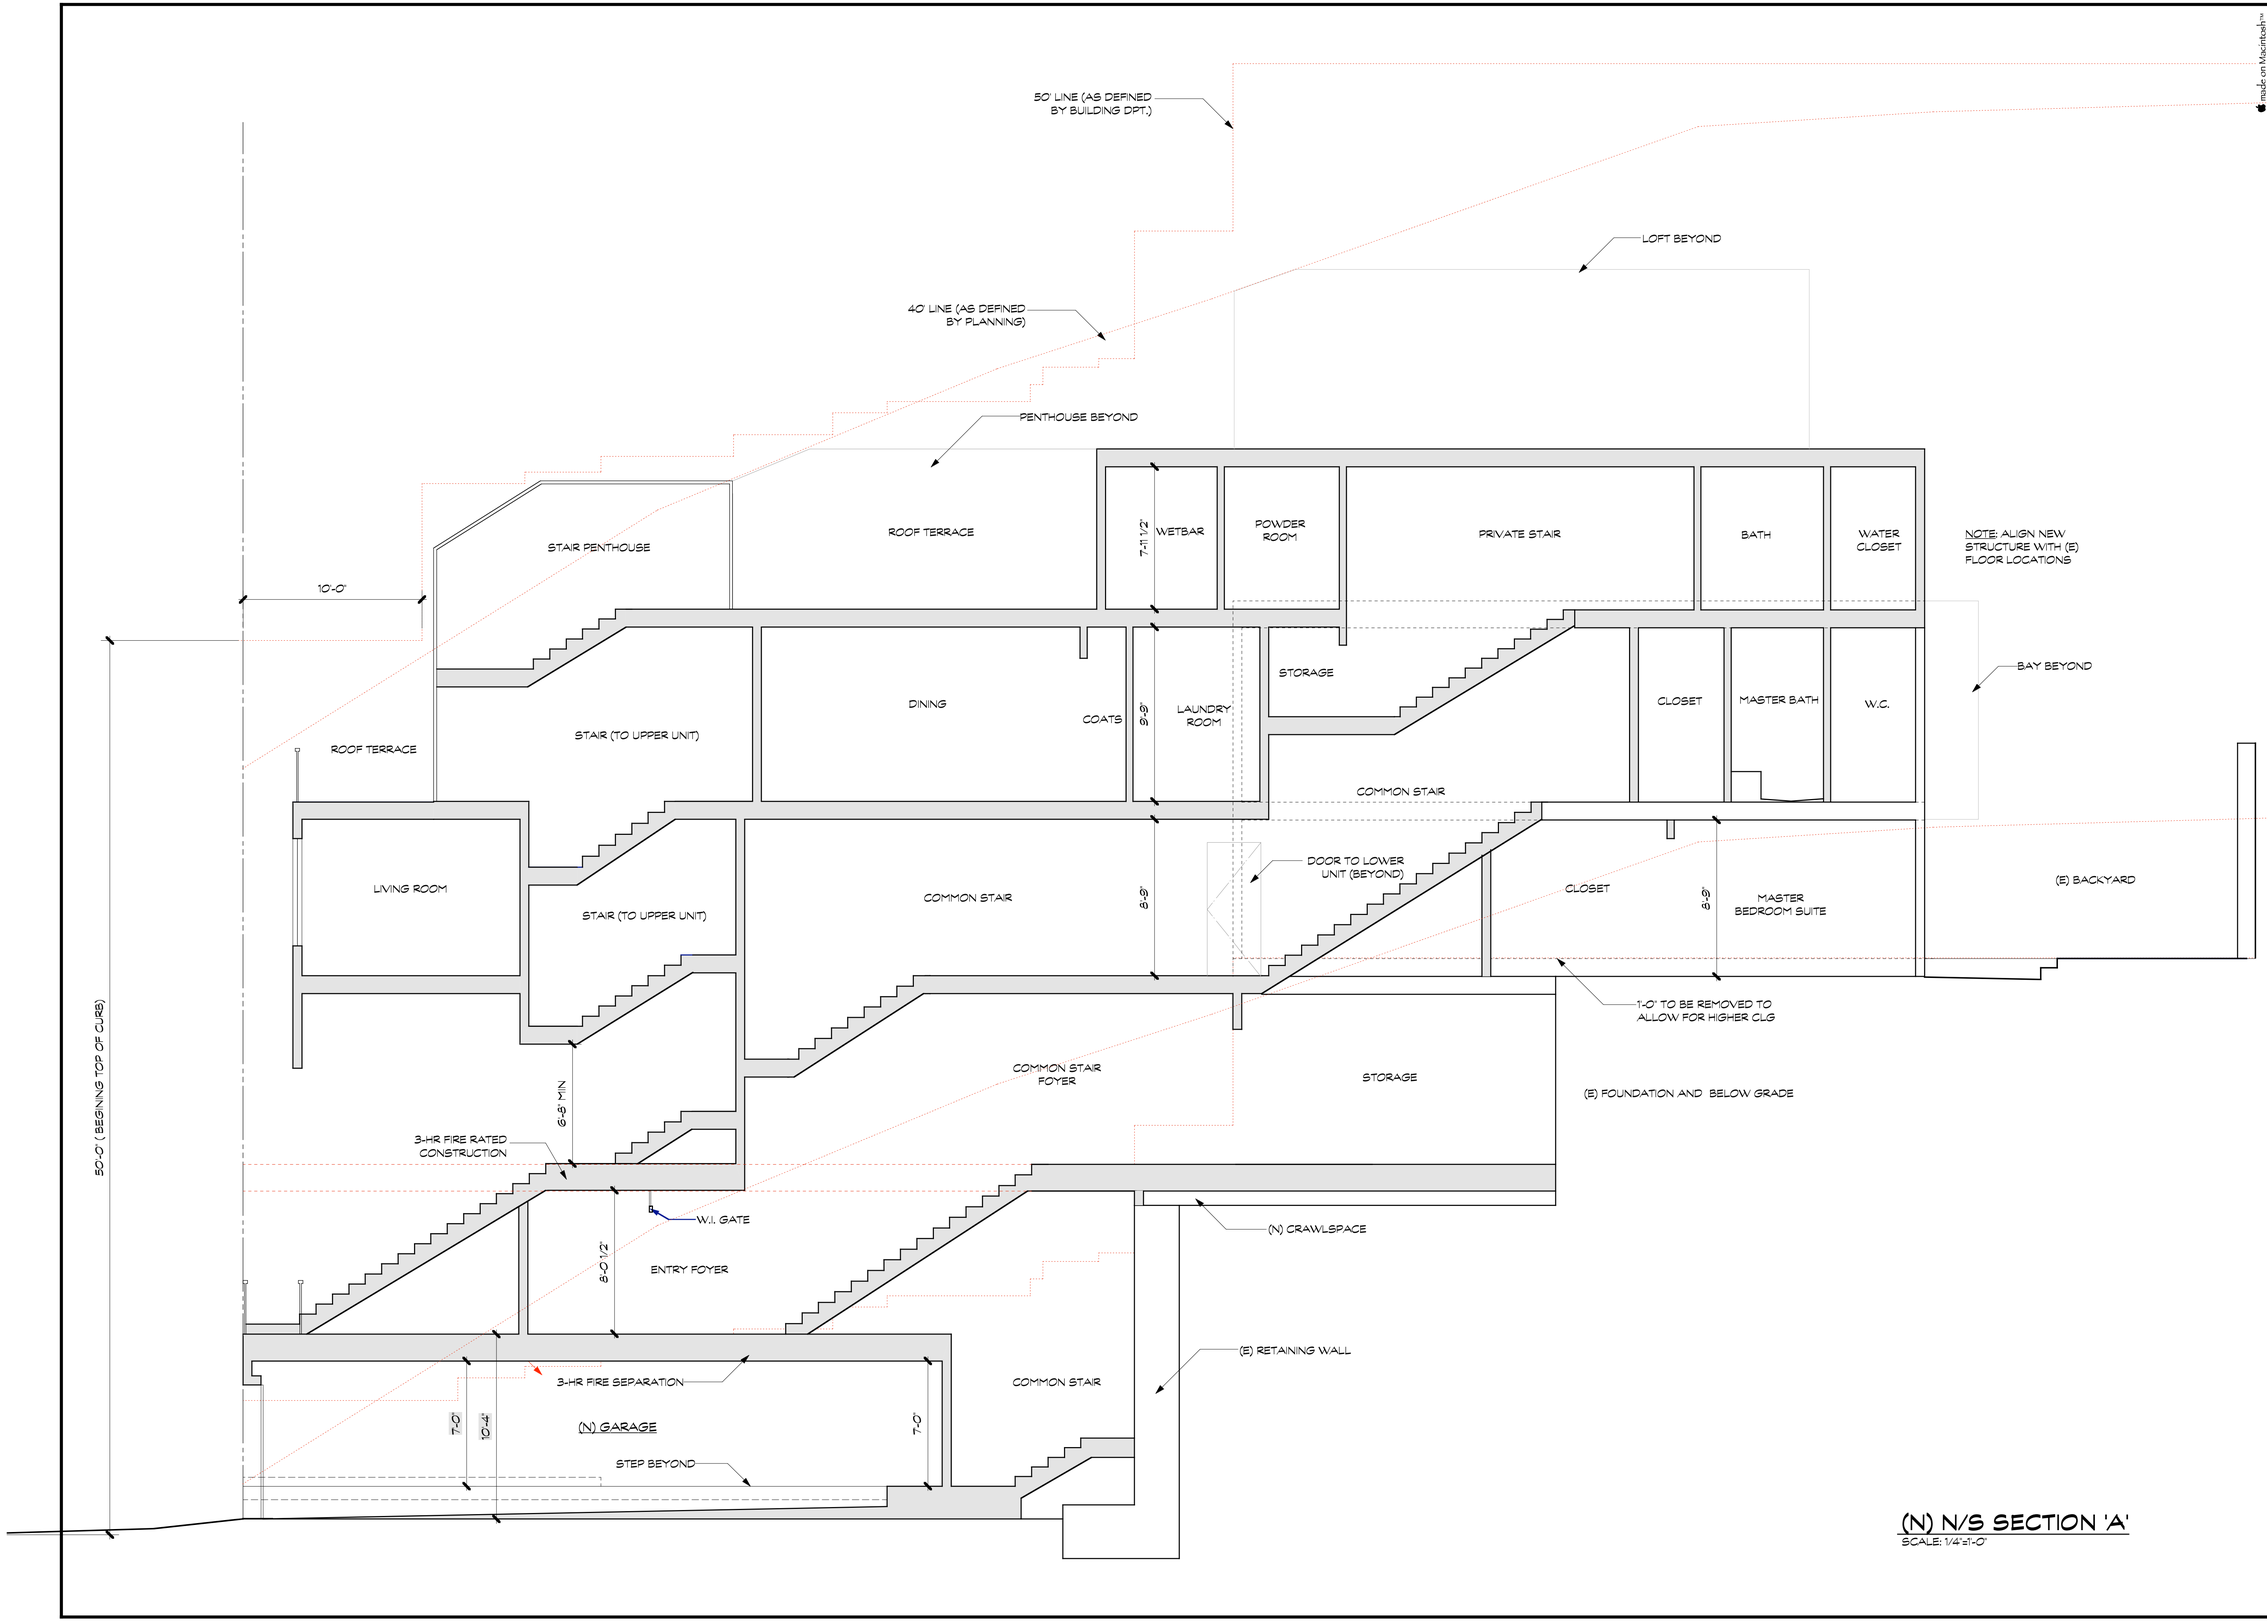

(N) N/S SECTION 'A'

SCALE: 1/4"=1'-0"

REVISIONS	DATE
PRELIMINARY	6/29/05
BID SET	8/5/05

JAN THRELKELD
SAN FRANCISCO

473 PINE STREET, 5TH FLOOR
SAN FRANCISCO, CA 94104
TEL: (415) 362-9235
FAX: (415) 986-2835
EMAIL: info@janthrelkeld.com

LICENSED ARCHITECT
JAN THRELKELD
No. C19690
REN. 11-30-05
STATE OF CALIFORNIA

These plans are copyrighted and are subject to copyright protection as an "architectural work" under Sec. 102 of the Copyright Act, 17 U.S.O. as amended December 1990 and known as Architectural Works Copyright Protection Act of 1990. The protection includes but is not limited to the overall form as well as the arrangement and composition of spaces and elements of the designs. Under such protection, unauthorized use of these plans, work or home represented, can legally result i the cessation of construction or buildings being seized and/or monetary compensation to Jan Threlkeld.

SCHEMATIC STRUCTURE PROPOSAL

REDWOOD MORTGAGE INVESTORS VIII

1269 LOMBARD STREET
SAN FRANCISCO, CA 94109

START DATE	DRAWN:
2/25/05	JW
PLOT DATE 8/5/05	SHEET N°
JOB N° 0450	A5.1