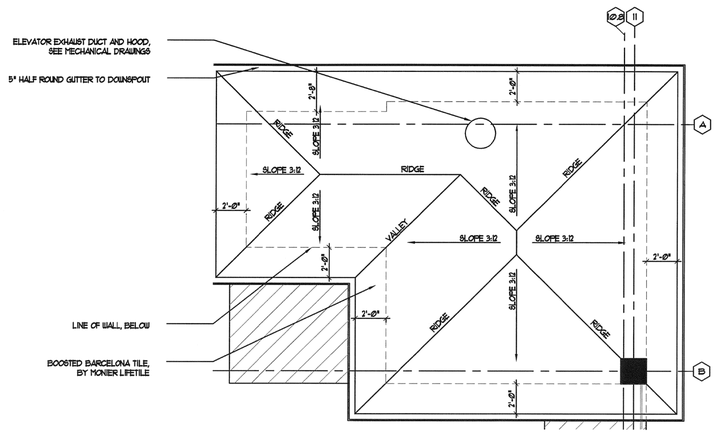

5 ENLARGED ELEVATOR CORE- ROOF LEVEL
AP6-01 SCALE: 1/4"=1'-0"

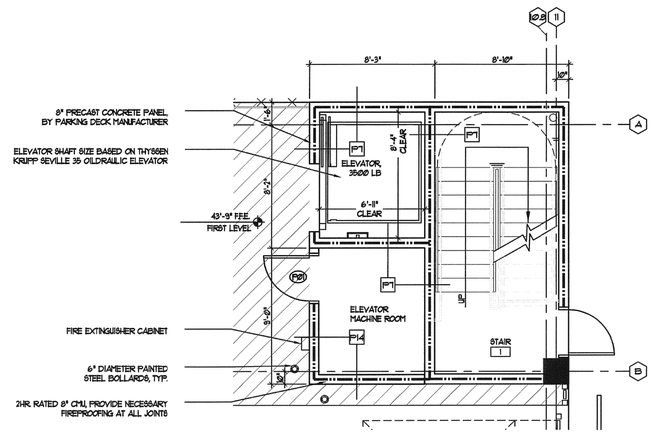

3 ENLARGED ELEVATOR CORE- LEVEL 1
AP6-01 SCALE: 1/4"=1'-0"

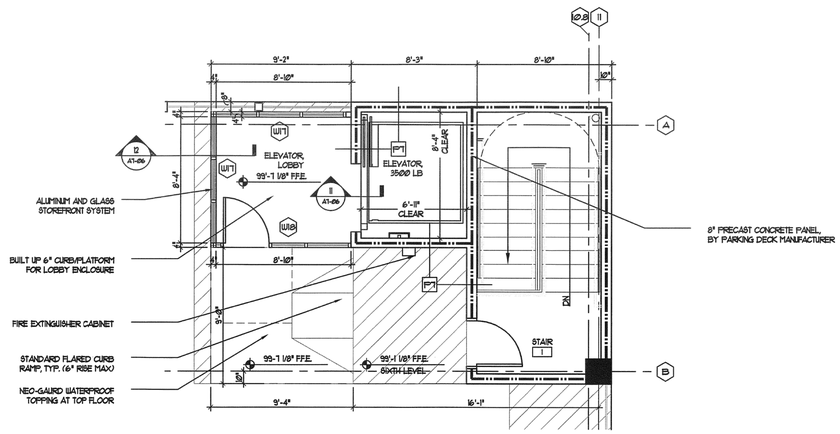

4 ENLARGED ELEVATOR CORE- LEVEL 6
AP6-01 SCALE: 1/4"=1'-0"

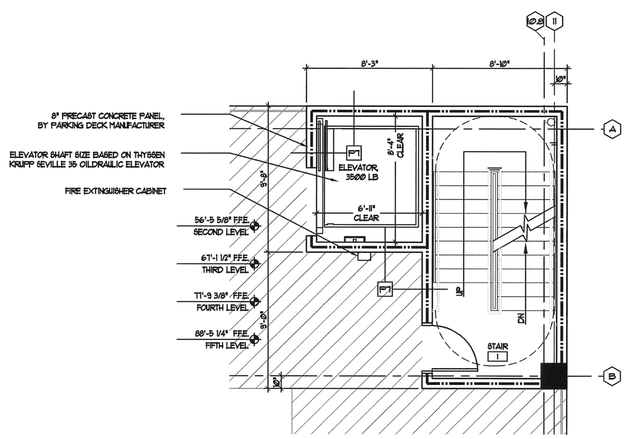

3 ENLARGED ELEVATOR CORE-LEVELS 2 THRU 5
AP6-01 SCALE: 1/4"=1'-0"

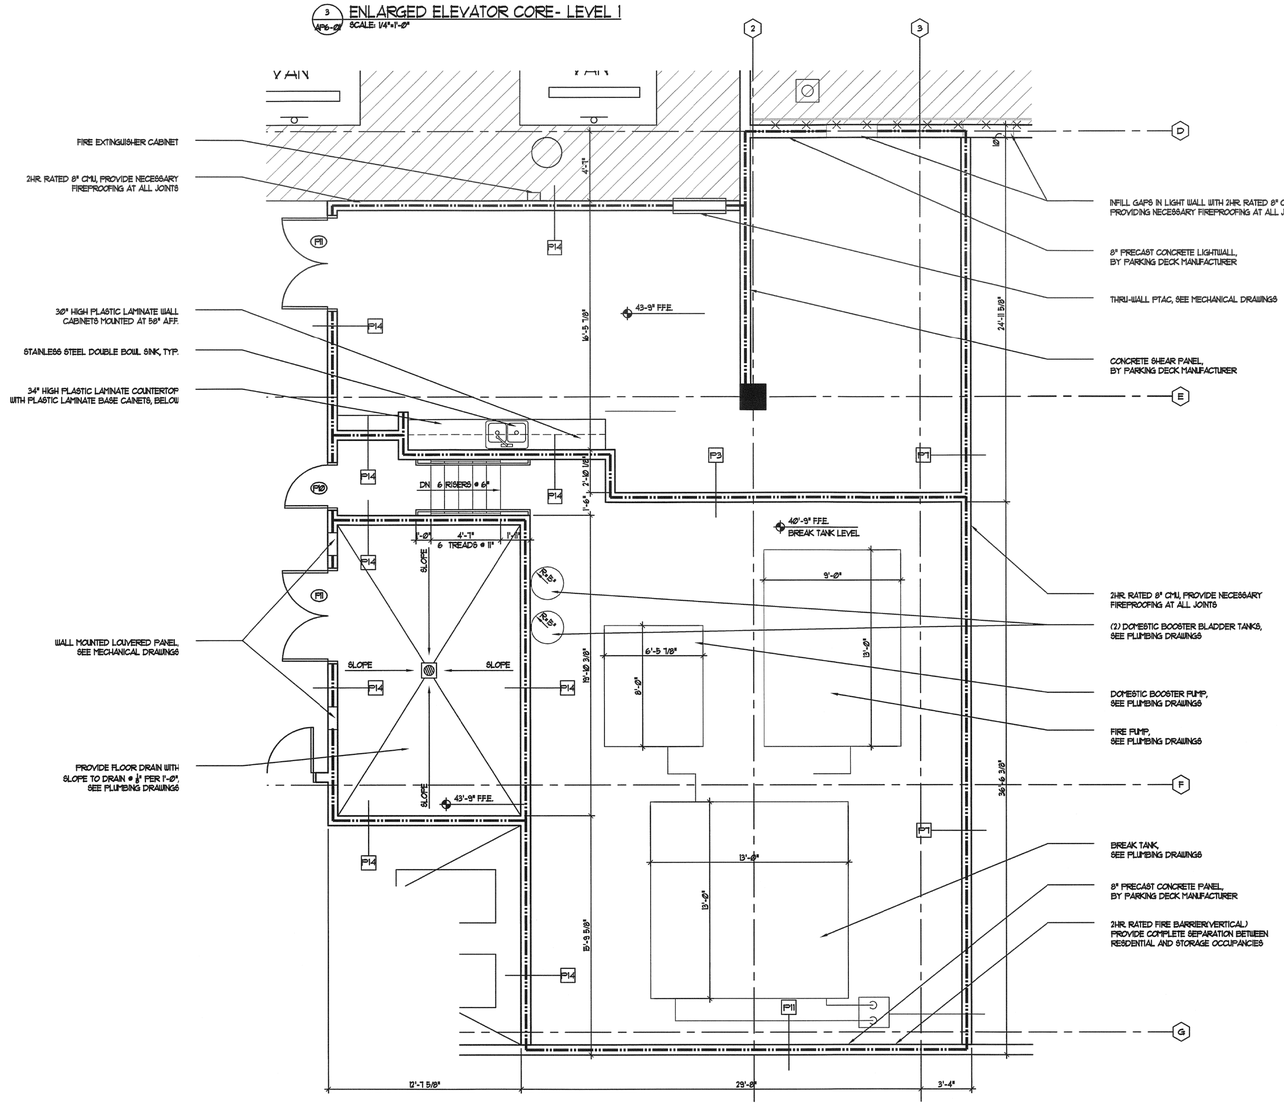

1 PARKING DECK ENLARGED PLAN-LEVEL 1
AP6-01 SCALE: 1/4"=1'-0"

THE PRESTON PARTNERSHIP, LLC
A MULTI-DISCIPLINARY DESIGN FIRM

1000 ABERNATHY ROAD NE, SUITE 600
ATLANTA, GEORGIA 30328
TELEPHONE: 770 396 7248
FAX: 770 396 2945

WWW.THEPRESTONPARTNERSHIP.COM

CONSULTANT

SEAL
TDLR® A6800503

PROJECT
HERMAN MUSEUM PHASE II
3 HERMANN MUSEUM CIRCLE
HOUSTON, TEXAS 77004
HARRIS COUNTY

FOR
ARCHSTONE SMITH
201 SOUTH HEIGHTS BOULEVARD
UNIT 1928
HOUSTON, TEXAS 77007
713-863-9015

PRINTED
ISSUED FOR PERMIT 09/12/05
ISSUED FOR CONSTRUCTION 11/16/05

REVISIONS

DATE 09/12/05
JOB NUMBER 0511706
DRAWN BY REE
CHECKED BY JRS
DRAWING TITLE PARKING DECK ENLARGED PLANS
DRAWING NUMBER AP6-01
COMMENTS

© 2005