1 A4-01 PRIVATE DRIVE ELEVATION
SCALE: 3/32" = 1'-0"

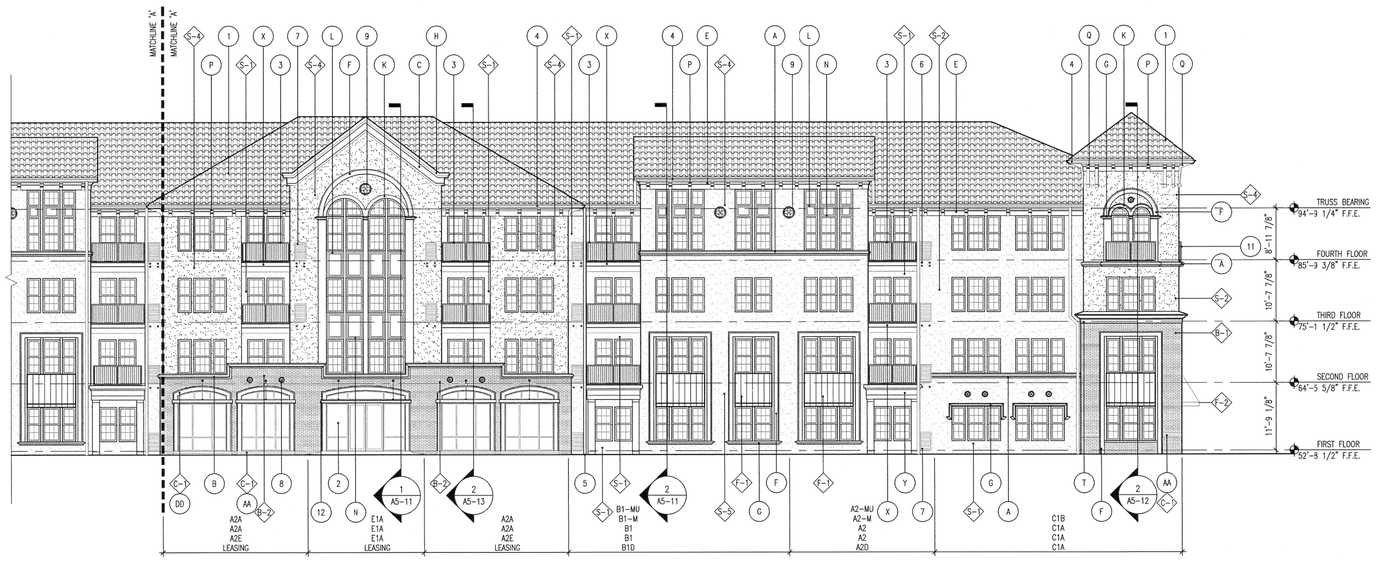

2 A4-01 PRIVATE DRIVE ELEVATION
SCALE: 3/32" = 1'-0"

EXTERIOR FINISH KEY

TAG	ITEM DESCRIPTION	COLOR/MODEL	MANUFACTURER
1.	TEJAS ESPANA TILE ROOF	NEW CLAY	MONIER ROOF TILE
2.	STOREFRONT WINDOW SYSTEM, PREFINISHED ALUMINUM	BRONZE	T.B.D.
3.	PREFINISHED ALUMINUM RAILING WITH SQUARE PICKETS	BRONZE	T.B.D.
4.	7" PREFINISHED ALUMINUM HALF-ROUND GUTTER	BRONZE	T.B.D
5.	5" PREFINISHED ALUMINUM ROUND DOWNSPOUT	BRONZE	T.B.D.
6.	2-PIECE EXHAUST WALL CAP FOR DRYER/TOILET VENTS	PAINT TO MATCH ADJACENT STUCCO COLOR	T.B.D.
7.	ARCHITECTURAL LOUVERED PANEL FOR THRU-WALL CONDENSER	PAINT TO MATCH ADJACENT STUCCO COLOR	T.B.D.
8.	PINEAPPLE GROVE 12" CIRCULAR MEDALLION	ALLUVIAL SAND FINISH SCALE DIAPER MODEL	PINEAPPLE GROVE
9.	24" CIRCULAR MEDALLION	ALLUVIAL SAND FINISH SCALE DIAPER MODEL	PINEAPPLE GROVE
10.	36" CIRCULAR MEDALLION	ALLUVIAL SAND FINISH SCALE DIAPER MODEL	PINEAPPLE GROVE
11.	JULIET BALCONY	T.B.D.	T.B.D.
12.	STEEL CANOPY	T.B.D.	T.B.D.
13.	BRICK ROWLOCK	REFER TO INDIVIDUAL TAG	T.B.D.
14.	HERRINGBONE BRICK PATTERN	REFER TO INDIVIDUAL TAG	T.B.D.
15.	BRICK SOLDIER COURSE	REFER TO INDIVIDUAL TAG	T.B.D.
16.	4"X4" EMERGENCY SCUPPER DRAIN	PAINT TO MATCH ADJACENT STUCCO COLOR	T.B.D.
17.	96" HIGH PREFINISHED ALUMINUM BUILDING ACCESS GATE	BRONZE	T.B.D.
18.	72" HIGH PREFINISHED ALUMINUM COURTYARD ACCESS GATE	BRONZE	T.B.D.
19.	CUSTOM ARCHITECTURAL LOUVER ASSEMBLY	BRONZE	T.B.D.
20.	DECORATIVE METAL GRILLE, FULL-HEIGHT	T.B.D.	T.B.D.
21.	PARKING DECK SIGNAGE	T.B.D.	T.B.D.
22.	12"X12" AIR INTAKE DUCT THRU-WALL CAP	PAINT TO MATCH ADJACENT STUCCO COLOR	T.B.D.
23.	CORRUGATED STEEL COMPACTOR ROOM DOOR	T.B.D.	T.B.D.
24.	36"X36" SQUARE MEDALLION	ALUVIAL SAND FINISH BARREL DIAPER MODEL	T.B.D.

EXTERIOR COLOR KEY

TAG	MATERIAL DESCRIPTION	COLOR/MODEL	MANUFACTURER
S-1	2 COAT STUCCO COLOR 01 (DARK OLIVE GREEN)	#31131	STO
S-2	2 COAT STUCCO COLOR 02 (LIGHT OLIVE GREEN)	#31132	STO
S-3	2 COAT STUCCO COLOR 03 (FRENCH GREY)	#31334	STO
S-4	2 COAT STUCCO COLOR 04 (LIGHT WALNUT)	#32122	STO
S-5	2 COAT STUCCO COLOR 05 (LIGHT MOCHA)	#32134	STO
B-1	BRICK VENEER 01	BH 200/232 RUNNING BOND	BORAL
B-2	BRICK VENEER 02	ORLEANS RUNNING BOND	BORAL
B-3	BRICK VENEER 03	BH 200/232 FLEMISH BOND ORLEANS FLEMISH BOND	BORAL
F-1	PREMANUFACTURED FABRIC CANOPY, COLOR 1	#4640 BLACK CHERRY	SUNBRELLA
F-2	PREMANUFACTURED FABRIC CANOPY, COLOR 2	#4655 ALPINE	SUNBRELLA
C-1	CAST STONE PROFILE	T.B.D.	T.B.D.
P-1	SURFACE PAINT COLOR 01 (DARK OLIVE GREEN)	FINISH TO MATCH STO #31131	T.B.D.
P-2	SURFACE PAINT COLOR 02 (LIGHT OLIVE GREEN)	FINISH TO MATCH STO #31132	T.B.D.
P-3	SURFACE PAINT COLOR 03 (LIGHT WALNUT)	FINISH TO MATCH STO #32122	T.B.D.

ARCHITECTURAL PROFILES

(A) (B) (C) (D) (E) (F) (G) (H) (J) (K) (L) (M) (N) (P) (Q) (R) (S) (T) (U) (V) (W) (X) (Y) (Z)
SEE A5-53 FOR STUCCO PROFILES.
(AA) (BB) (CC) (DD)
SEE A5-53 FOR CAST STONE PROFILES.

SITE LEGEND

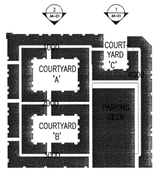

THE PRESTON PARTNERSHIP, LLC
A MULTI-DISCIPLINARY DESIGN FIRM
1000 ABERNATHY ROAD NE, SUITE 600
ATLANTA, GEORGIA 30328
TELEPHONE: 770 396 7248
FAX: 770 396 2945
WWW.THEPRESTONPARTNERSHIP.COM

CONSULTANT

SEAL
TDLR# EABPRJA7817013

JUL 18 2007

PROJECT
MEMORIAL HEIGHTS
PHASE I
HOUSTON, TEXAS

FOR
ARCHSTONE SMITH
201 SOUTH HEIGHTS BOULEVARD
UNIT 1928
HOUSTON, TEXAS 77007
713-863-9015

PRINTED

PROGRESS SET	06/22/07
ISSUED FOR PERMIT	07/18/07

REVISIONS

DATE	07/18/07
JOB NUMBER	0511701
DRAWN BY	REE
CHECKED BY	MDL
SHEET TITLE	PRIVATE DRIVE EXTERIOR ELEVATIONS
SHEET NUMBER	A4-01
COMMENTS	

© 2007