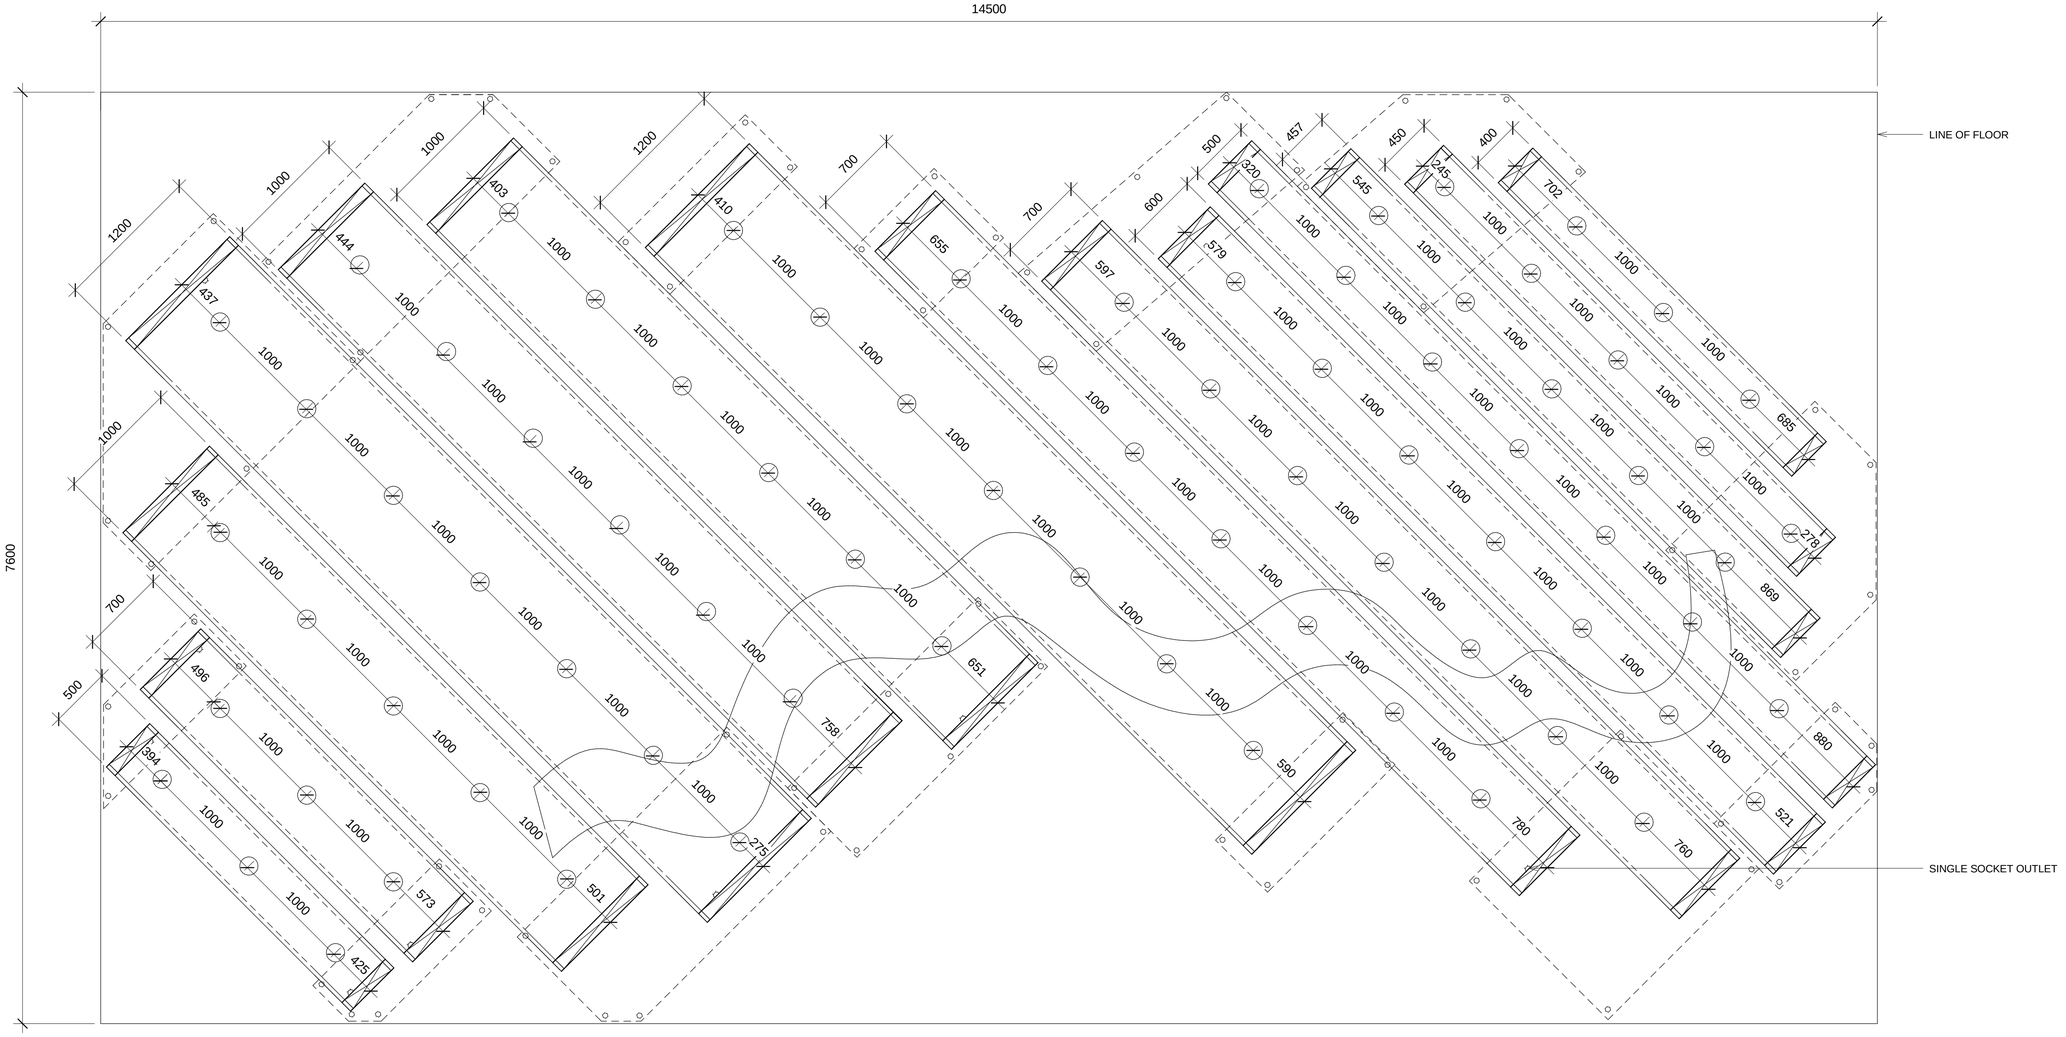

LIGHTING PLAN
SCALE 1:25

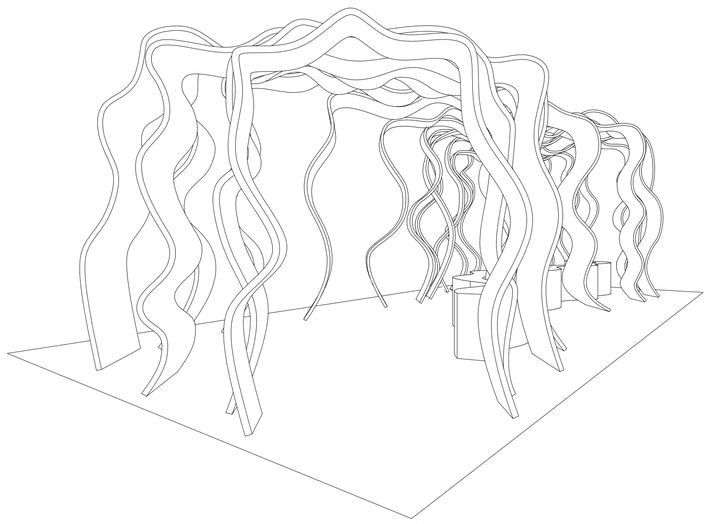

ISOMETRIC VIEW OF STAND
FROM FRONT ENTRANCE

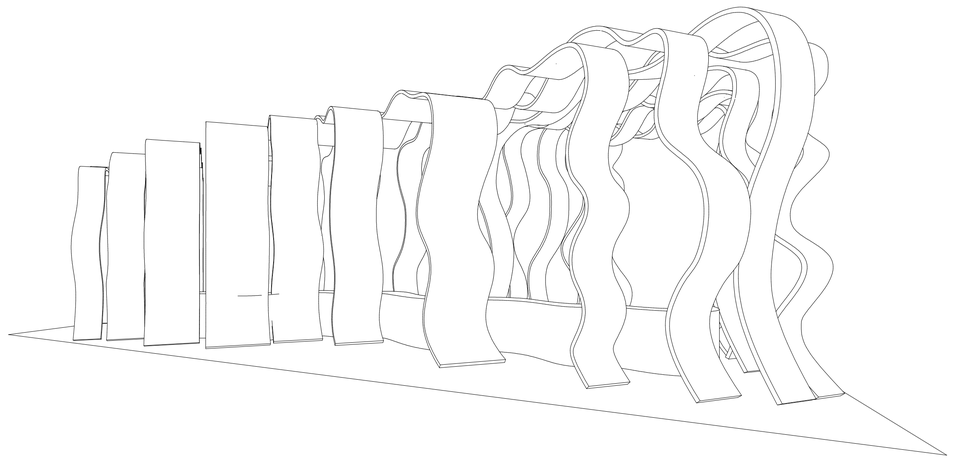

3D VIEW OF STAND FROM SIDE

NOTES:

Radiant Lighting Class III 12V downlight code CB15 in colour Satin Chrome with steel body, with transformer, steel conversion bracket HG10 with lampholder and terminal box for conversion from 12v to 240v, and 1 x GD10 Halogen PAR16 dichroic 50W lamp. Cutout size: 60mm Ø.

Plug points: CBI-electric: low voltage 250V, 16A vertical single surface mounted White switched socket outlet with surround (code: PS672swatch), size 50 x 100mm high, screwed to surface mount outlet box (code: OB690) plugged and screwed to wall.

EXHIBITION STAND

CONSTRUCTION 3

Project number	
Date	06/08/09
Drawn by	SHARA MORDT
	200703038
Scale	