PRODUCED BY AN AUTODESK EDUCATIONAL PRODUCT

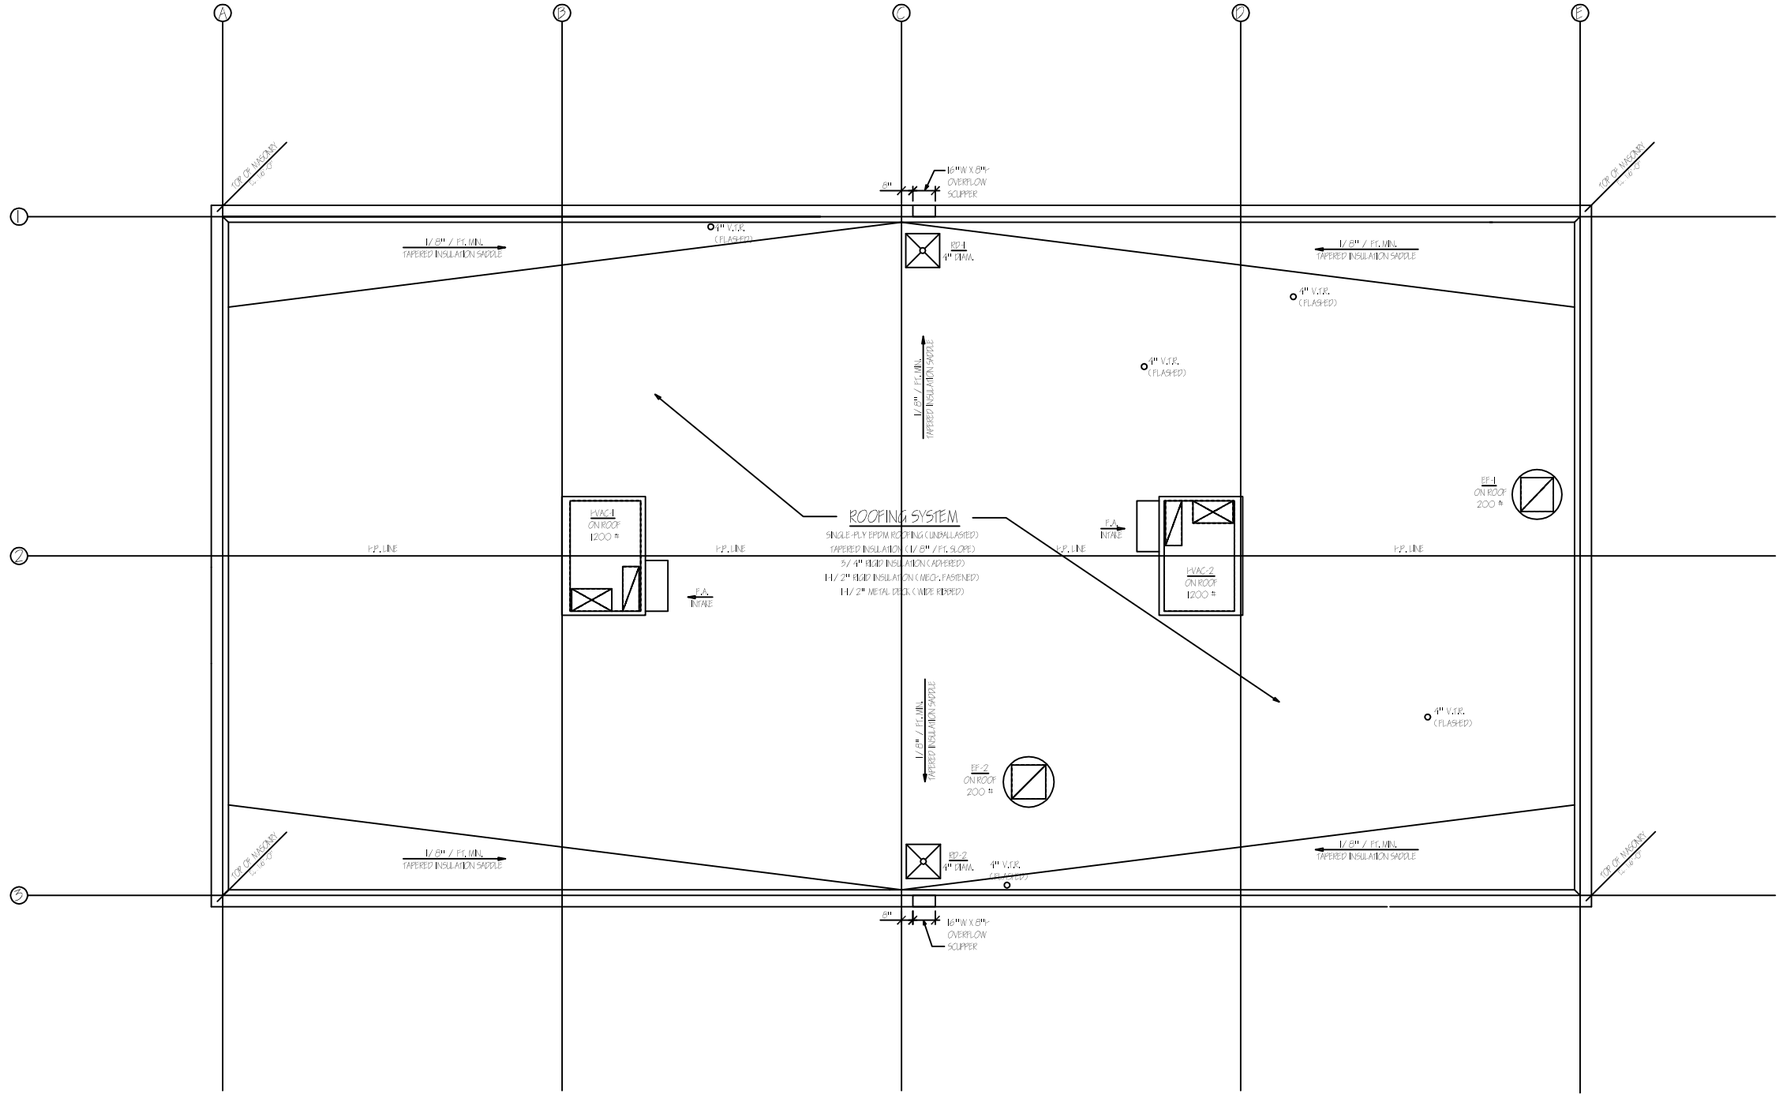

ROOF PLAN

SCALE: 1/ 4"=1'-0"

N

NOTES:
1. REFER TO FLOOR PLAN # A-1 FOR DETAIL COORDINATION.
2. REFER TO SHEET # S-1 FOR ROOFTOP EQUIPMENT COORDINATION.

REVISION	NO.	BY	DATE

SHEET A-2: ROOF PLAN

PROPOSED RESTAURANT

TAKÉ JAPANESE RESTAURANT AND SUSHI BAR

12345 MACK AVENUE
GROSSE POINTE, MI 48075

DESIGNER:
ERICA LYNN NOWICKI
BAKER COLLEGE OF CLINTON TWP.
MICHIGAN 48035
ACT 206-COMMERCIAL ARCH. DRAWING I
FALL 2007

PROJECT NO.

SHEET NO.
A-2

PRODUCED BY AN AUTODESK EDUCATIONAL PRODUCT

PRODUCED BY AN AUTODESK EDUCATIONAL PRODUCT

PRODUCED BY AN AUTODESK EDUCATIONAL PRODUCT