PRODUCED BY AN AUTODESK EDUCATIONAL PRODUCT

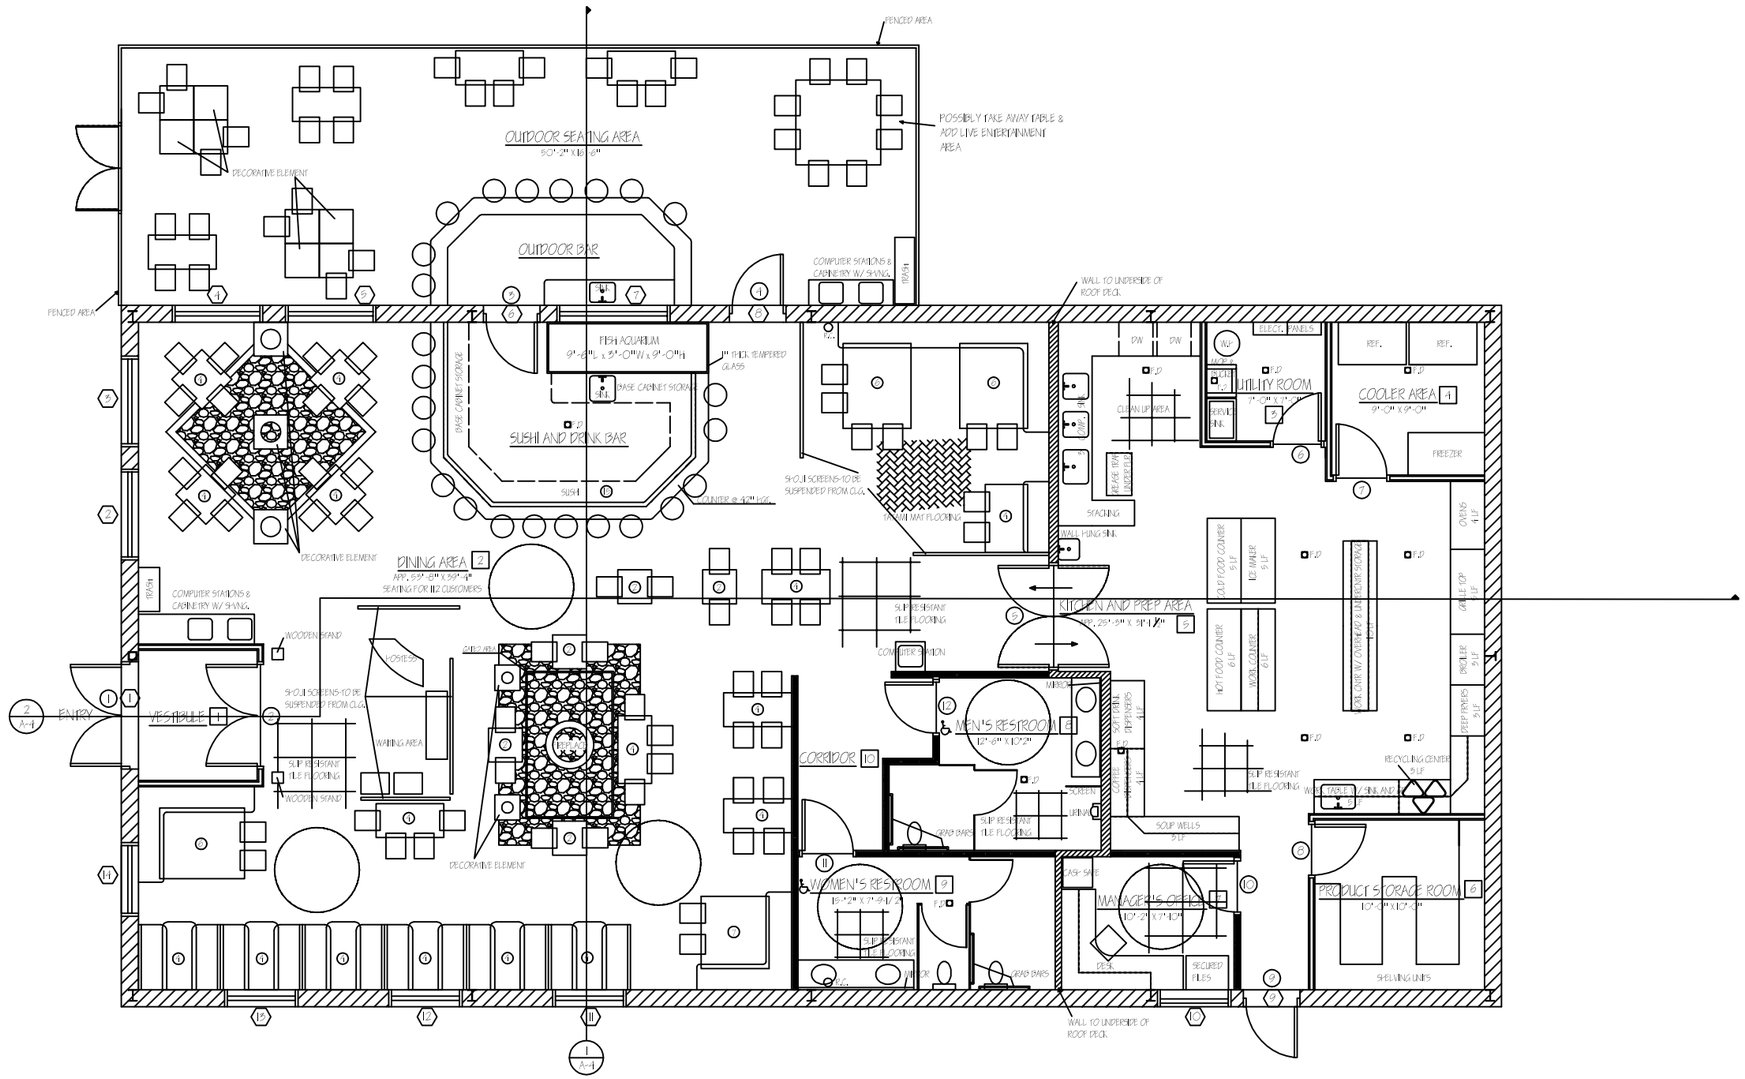

FLOOR PLAN
SCALE: 1/4"=1'-0"

N

NOTES:
1.) REFER TO ARCHITECTURAL PLANS FOR DETAIL COORDINATION.
2.) WALL THICKNESS NOTES: *=4 1/2", **=12".
3.) MASONRY WALL REINFORCEMENT: REINFORCE CMU WALLS WITH #6 @ 48" O.C. VERTICAL DOWELED INTO FOOTINGS, GROUT SOLID INTO CORES AND EXTEND TO TOP OF MASONRY. PROVIDE DUR-O-WALL LADDER REINFORCEMENT @ 16" O.C. HORIZ. (EVERY 2ND COURSE.)

WALL SYMBOL LEGEND

- 12" CMU WALL W/ 2" FURRING @ 16" O.C. / RIGID INSULATION AND 1/2" GYP. BOARD
- 5 1/2" MTL. STUDS @ 16" O.C. W/ 1/2" GYP. BOARD
- 5 1/2" MTL. STUDS @ 16" O.C. W/ 1/2" GYP. BOARD AND SOUND BATT INSULATION. RUN TO UNDERSIDE OF ROOF DECK.
- SAME WALL TYPE AS C

REVISION	NO.	BY	DATE

SHEET A-1: FLOOR PLAN

PROPOSED RESTAURANT

TAKÉ JAPANESE RESTAURANT AND SUSHI BAR

12345 MACK AVENUE
GROSSE POINTE, MI 48015

DESIGNER:
ERICA LYNN NOWICKI
BAKER COLLEGE OF CLINTON TWP.
MICHIGAN 48035
ACT 206-COMMERCIAL ARCH. DRAWING I
FALL 2007

PROJECT NO.

SHEET NO.
A-1

PRODUCED BY AN AUTODESK EDUCATIONAL PRODUCT
PRODUCED BY AN AUTODESK EDUCATIONAL PRODUCT
PRODUCED BY AN AUTODESK EDUCATIONAL PRODUCT