LEGEND

- EXIST. FENCE (ELEVATION)
- EXIST. FENCE (PLAN VIEW)
- EXIST. SHINGLES
- EXISTING AWNING
- EXIST. CMU
- EXIST. BRICK VENEER
- STUCCO
- EXIST. BRICK VENEER
- A.D. AREA DRAIN
- EXIST. TREE

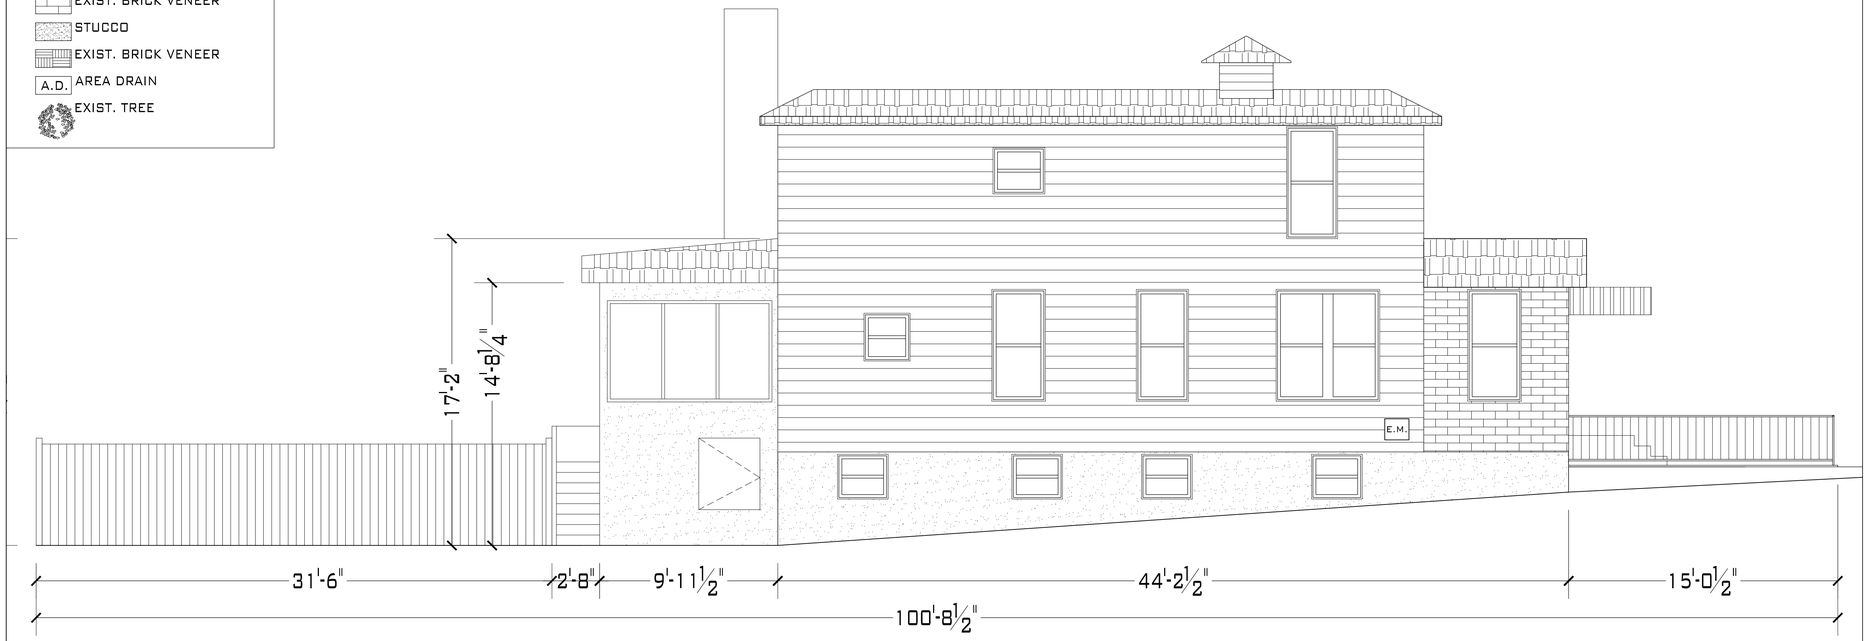

E | SIDE ELEVATION | SCALE: ¼" = 1'-0"

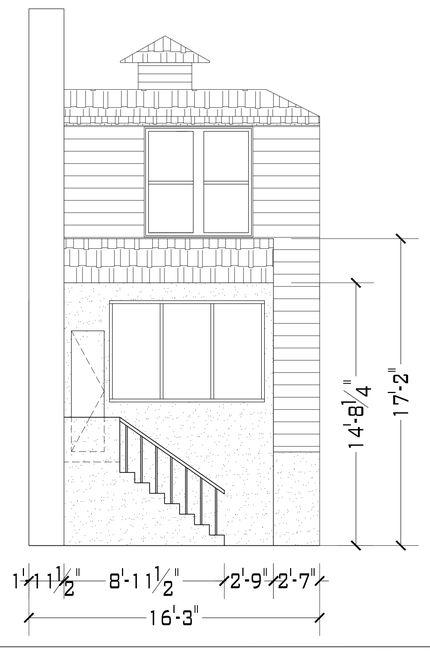

D | REAR ELEVATION | SCALE: ¼" = 1'-0"

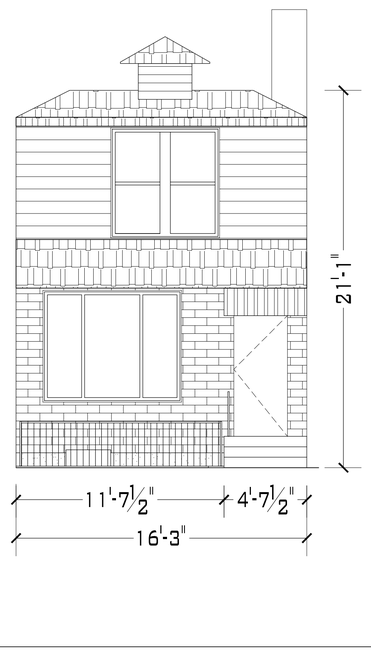

C | FRONT ELEVATION | SCALE: ¼" = 1'-0"

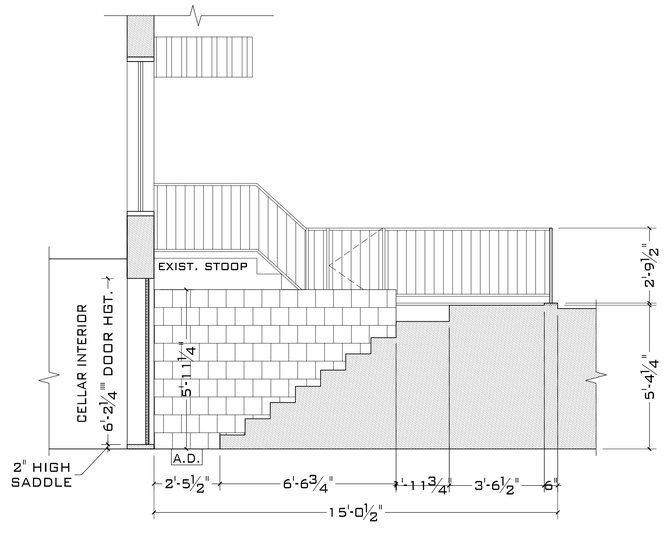

B | SECTION: FRONT YARD STAIRCASE | SCALE: ⅜" = 1'-0"

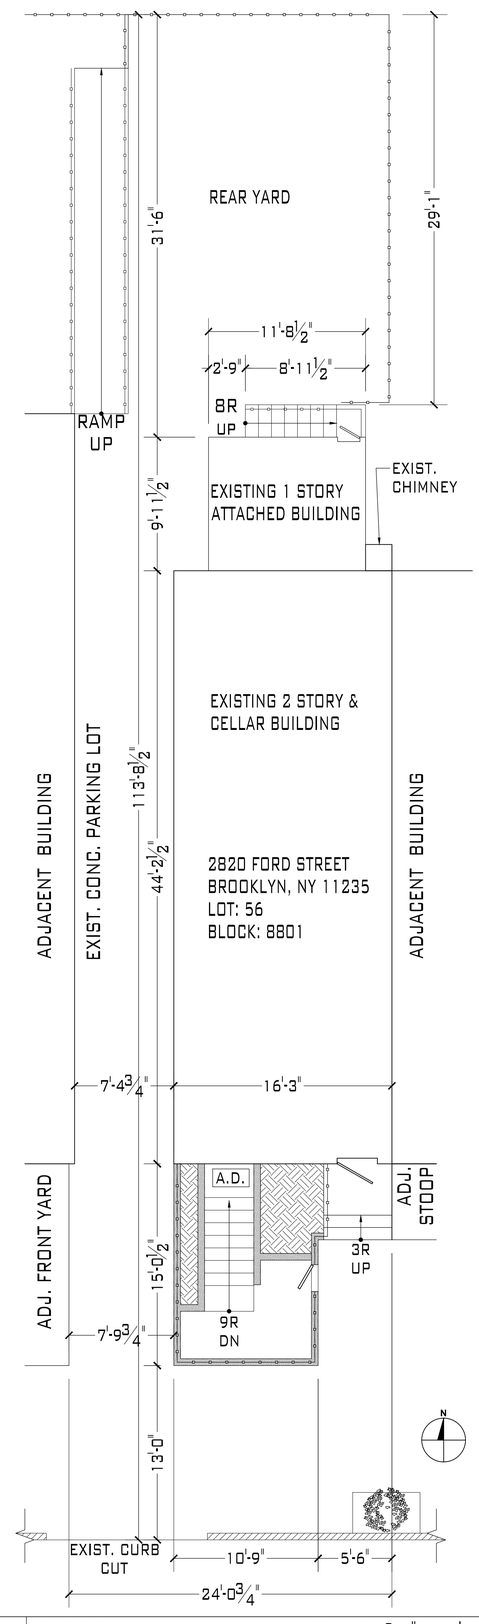

A | PLOT PLAN | SCALE: 3/16" = 1'-0"

SURVEYORS & CAD TECHNICIANS

SURVEYORS

N ALIJAN SETHY
T 347.320.5030
E ALIJANSETHY@GMAIL.COM

N DANIEL A. ENDARA
T 347.845.8378
E DANIELS.ARCH@YAHOO.COM

NOTES:

PROJECT:
2-STORY RESIDENCE
2820 FORD STREET
BROOKLYN, NY 11235
LOT: 56
BLOCK: 8801

DRAWING TITLE:
- PLOT PLAN
- FRONT, SIDE, & REAR ELEVATIONS
- SECTION: FRONT YARD STAIRCASE

ISSUE DATE: 2.22.15

SCALE:VARIES

EX-1