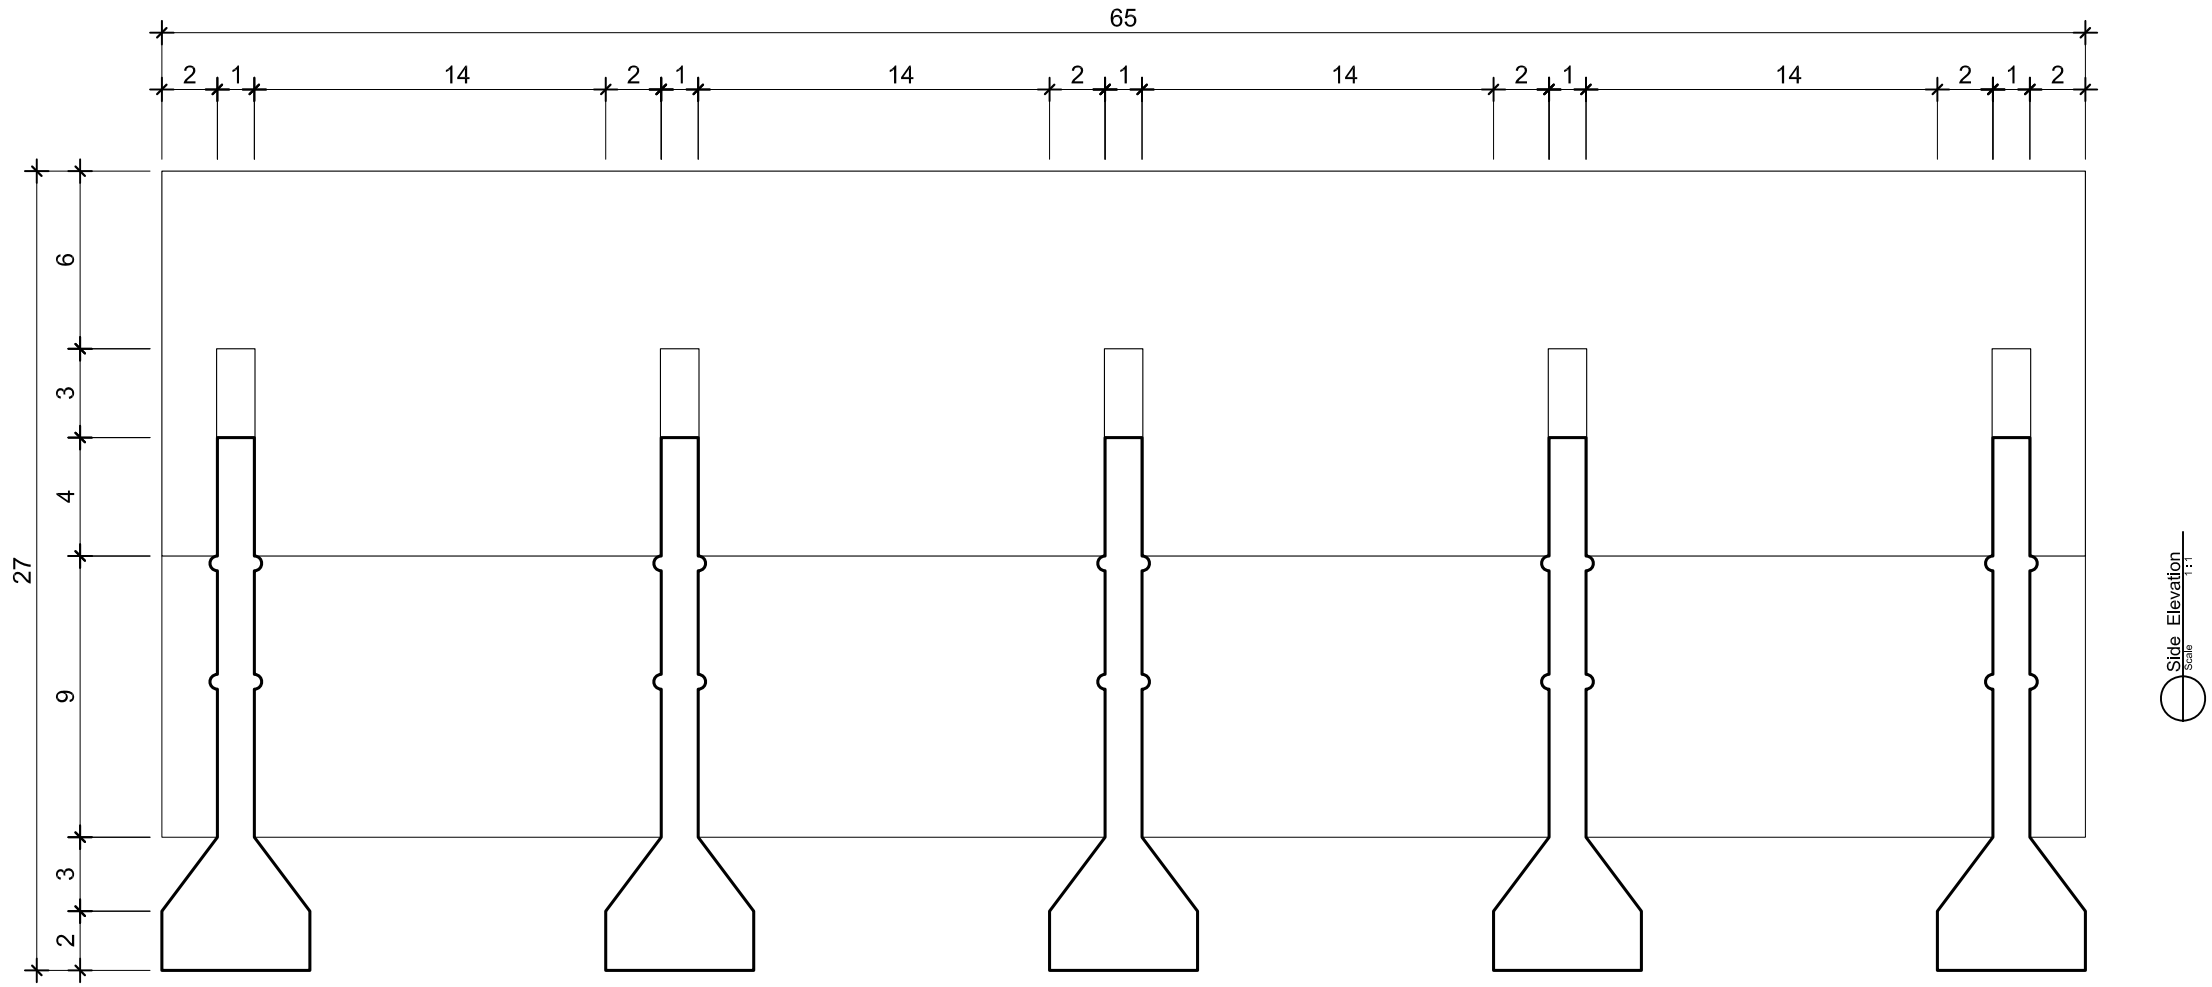

Side Elevation
Scale 1 : 1

dwp

design worldwide partnership

www.dwp.com

Contractor to verify all dimensions on site before commencing work.
Figured dimensions given are to be taken in preference to scaling.
Copyright of designs shown herein is retained by this office.
Authority is required for any reproduction.
© Copyright dwp Pte Ltd.

Bahrain	+973 17 213725
Hong Kong	+852 3104 8428
India	+91 80 559 1251
Singapore	+65 6323 2680
Thailand	+66 2 267 3939
UAE	+971 4351 1107
Vietnam	+84 8 910 0690

Project

S-8

Owner

SANSIRI

Date Description

Project No. : S-8
Scale : 1 : 1
Drawn by : Akekachai
Checked : Klattipong / Akekachai
Plot Date : 23 May 2008
Cad File :

Sheet title

Ceiling Detail

IN - 503