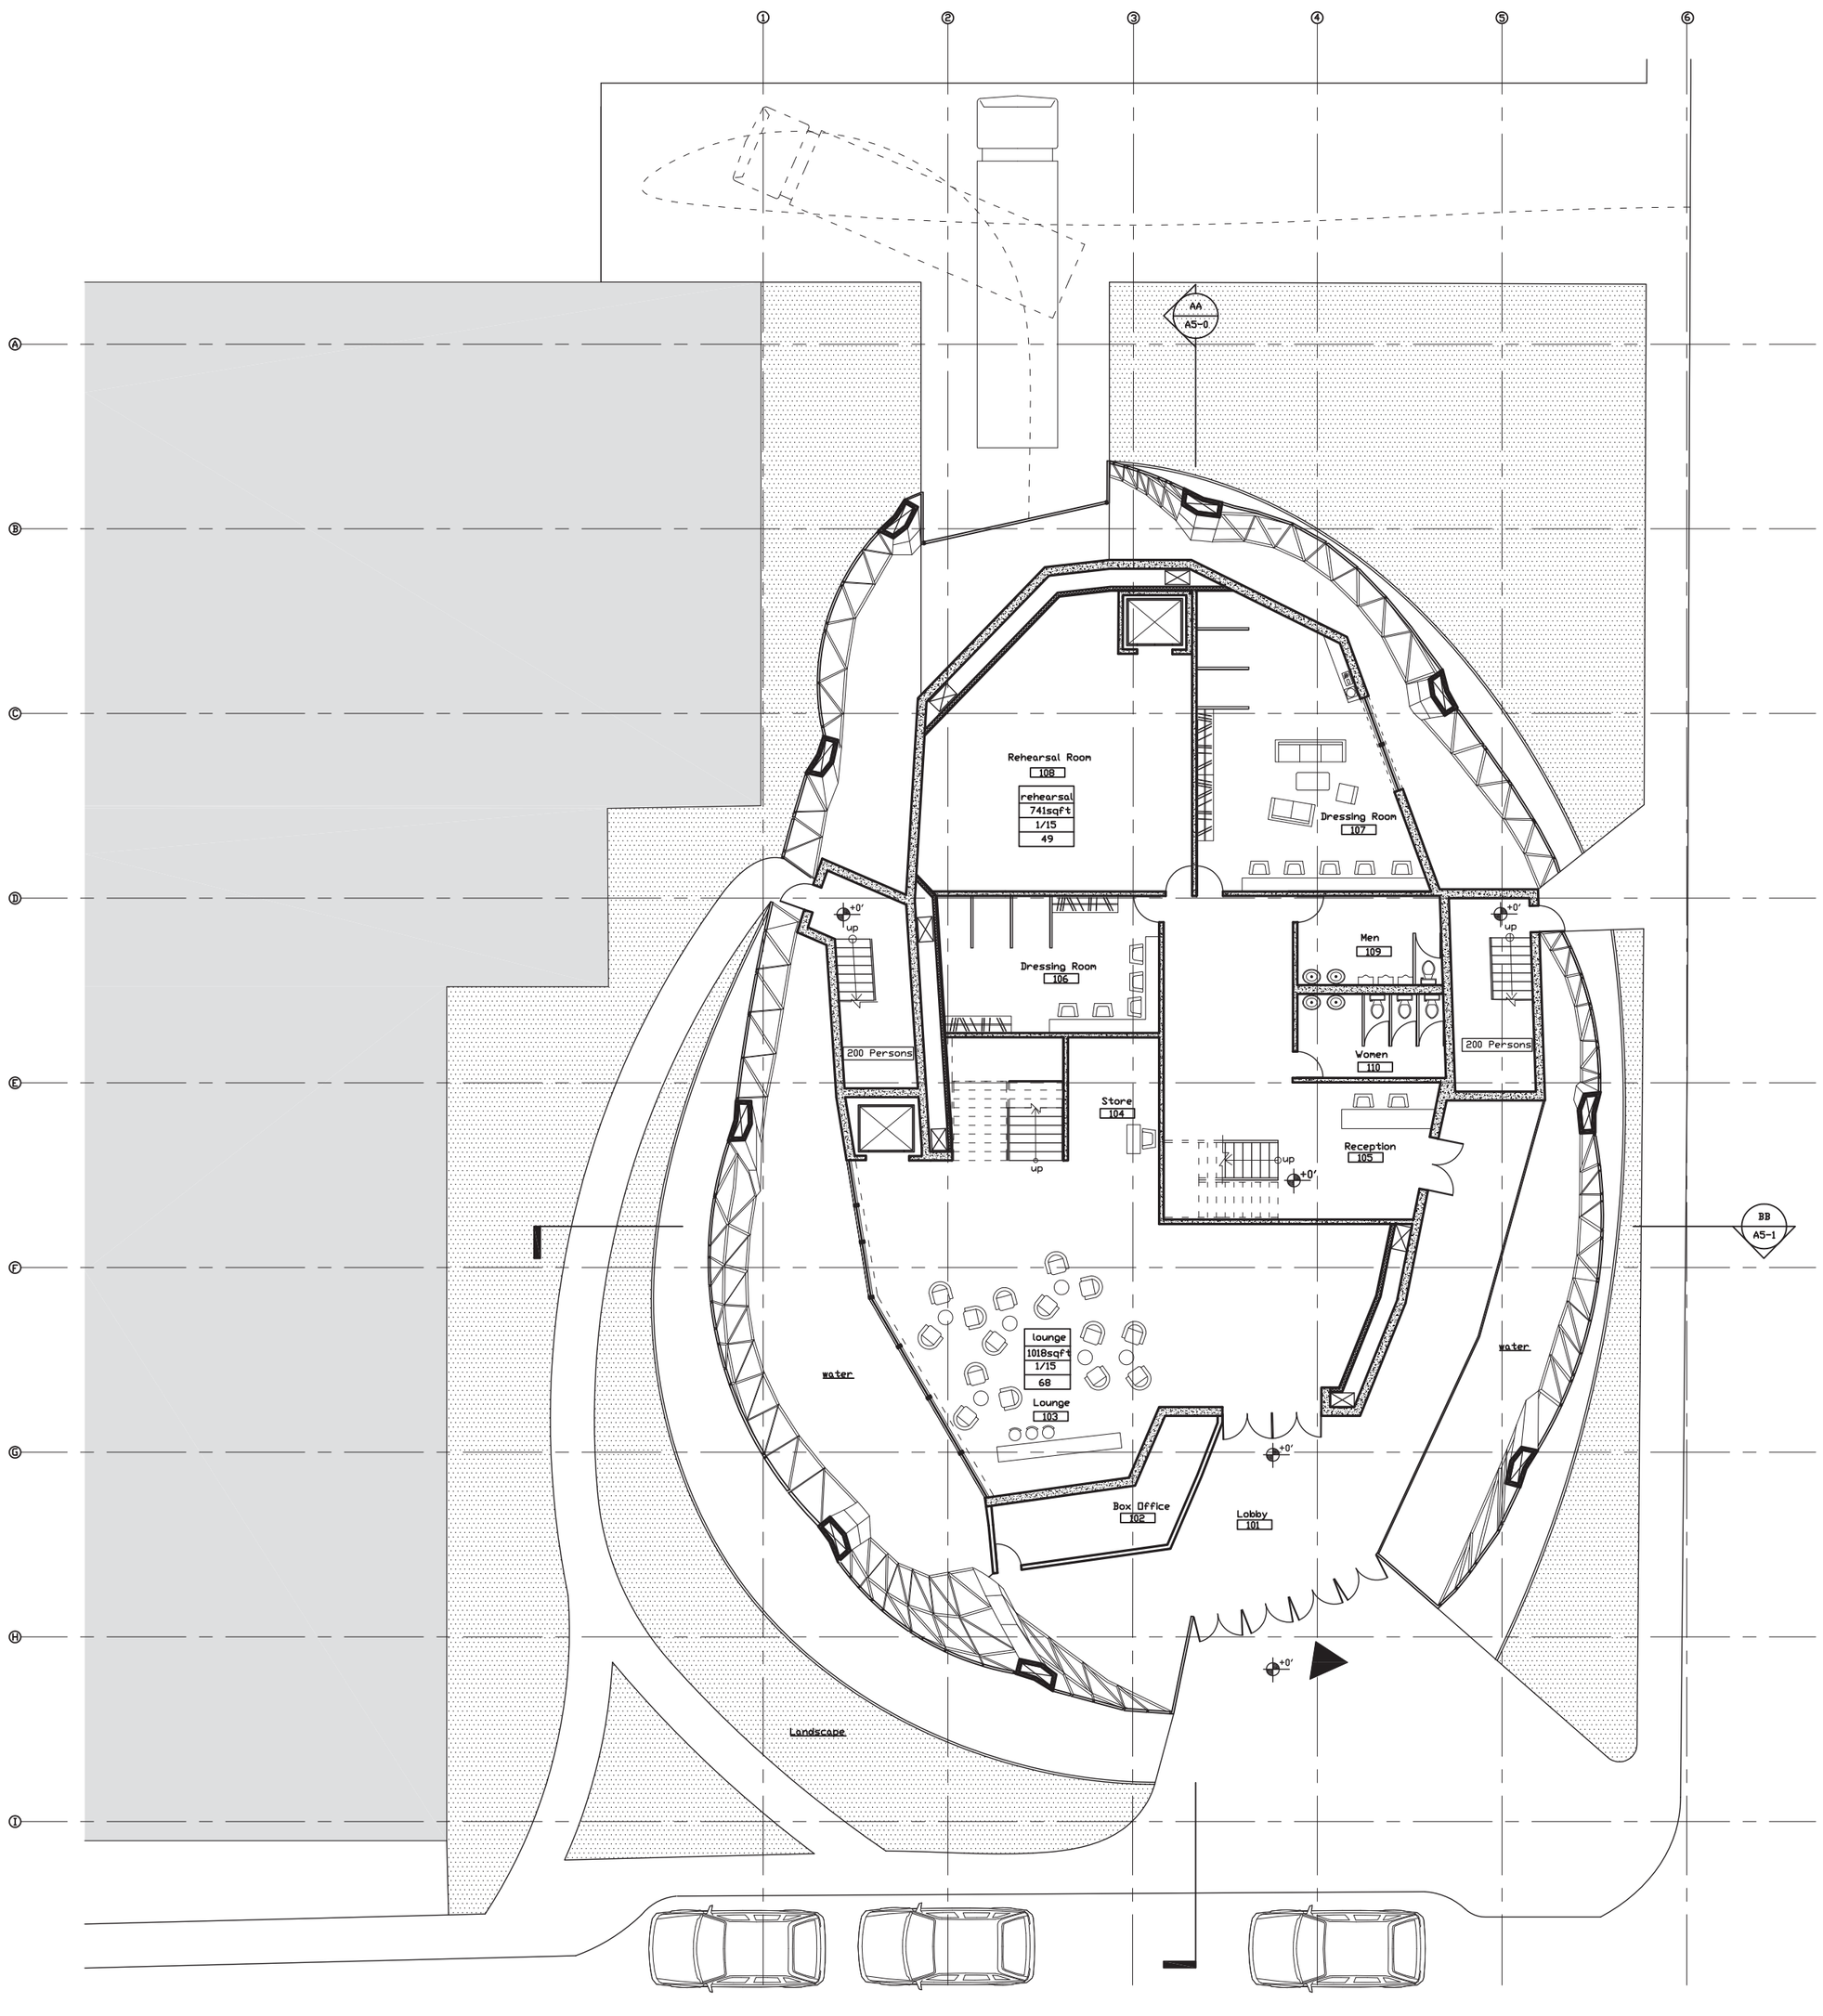

OCCUPANCY CALCULATION

lobby	AREA DESCRIPTION
2050sqft	AREA S.F.
1/5	OCCUPANT LOAD FACTOR
410	OCCUPANTS

HARD CANDY
SHELL(TER)

HSIAO-YIN CHEN, CHIH-LIN HSU,
OLIVER LIAO, & EUGENE PARK
960 E. THIRD ST.
LOS ANGELES, CA 90013
(213)613-2200

CONSULTANTS

2GB DESIGN DEVELOPMENT
Jan. 19th 2009

TFANA
THEATRE FOR A
NEW AUDIENCE
154 Christopher Street, #3D
New York, NY 10014

HARD CANDY
SHELL(TER)

NEW YORK, NY

154 Christopher Street, #3D
New York, NY 10014

TITLE

1ST FLOOR PLAN

PROJECT
2008-01-01
SCALE
3/16"=1'0"
DRAWN BY

DATE
2009-03-03
DESIGNER NAME

SHEET NUMBER
A2-0