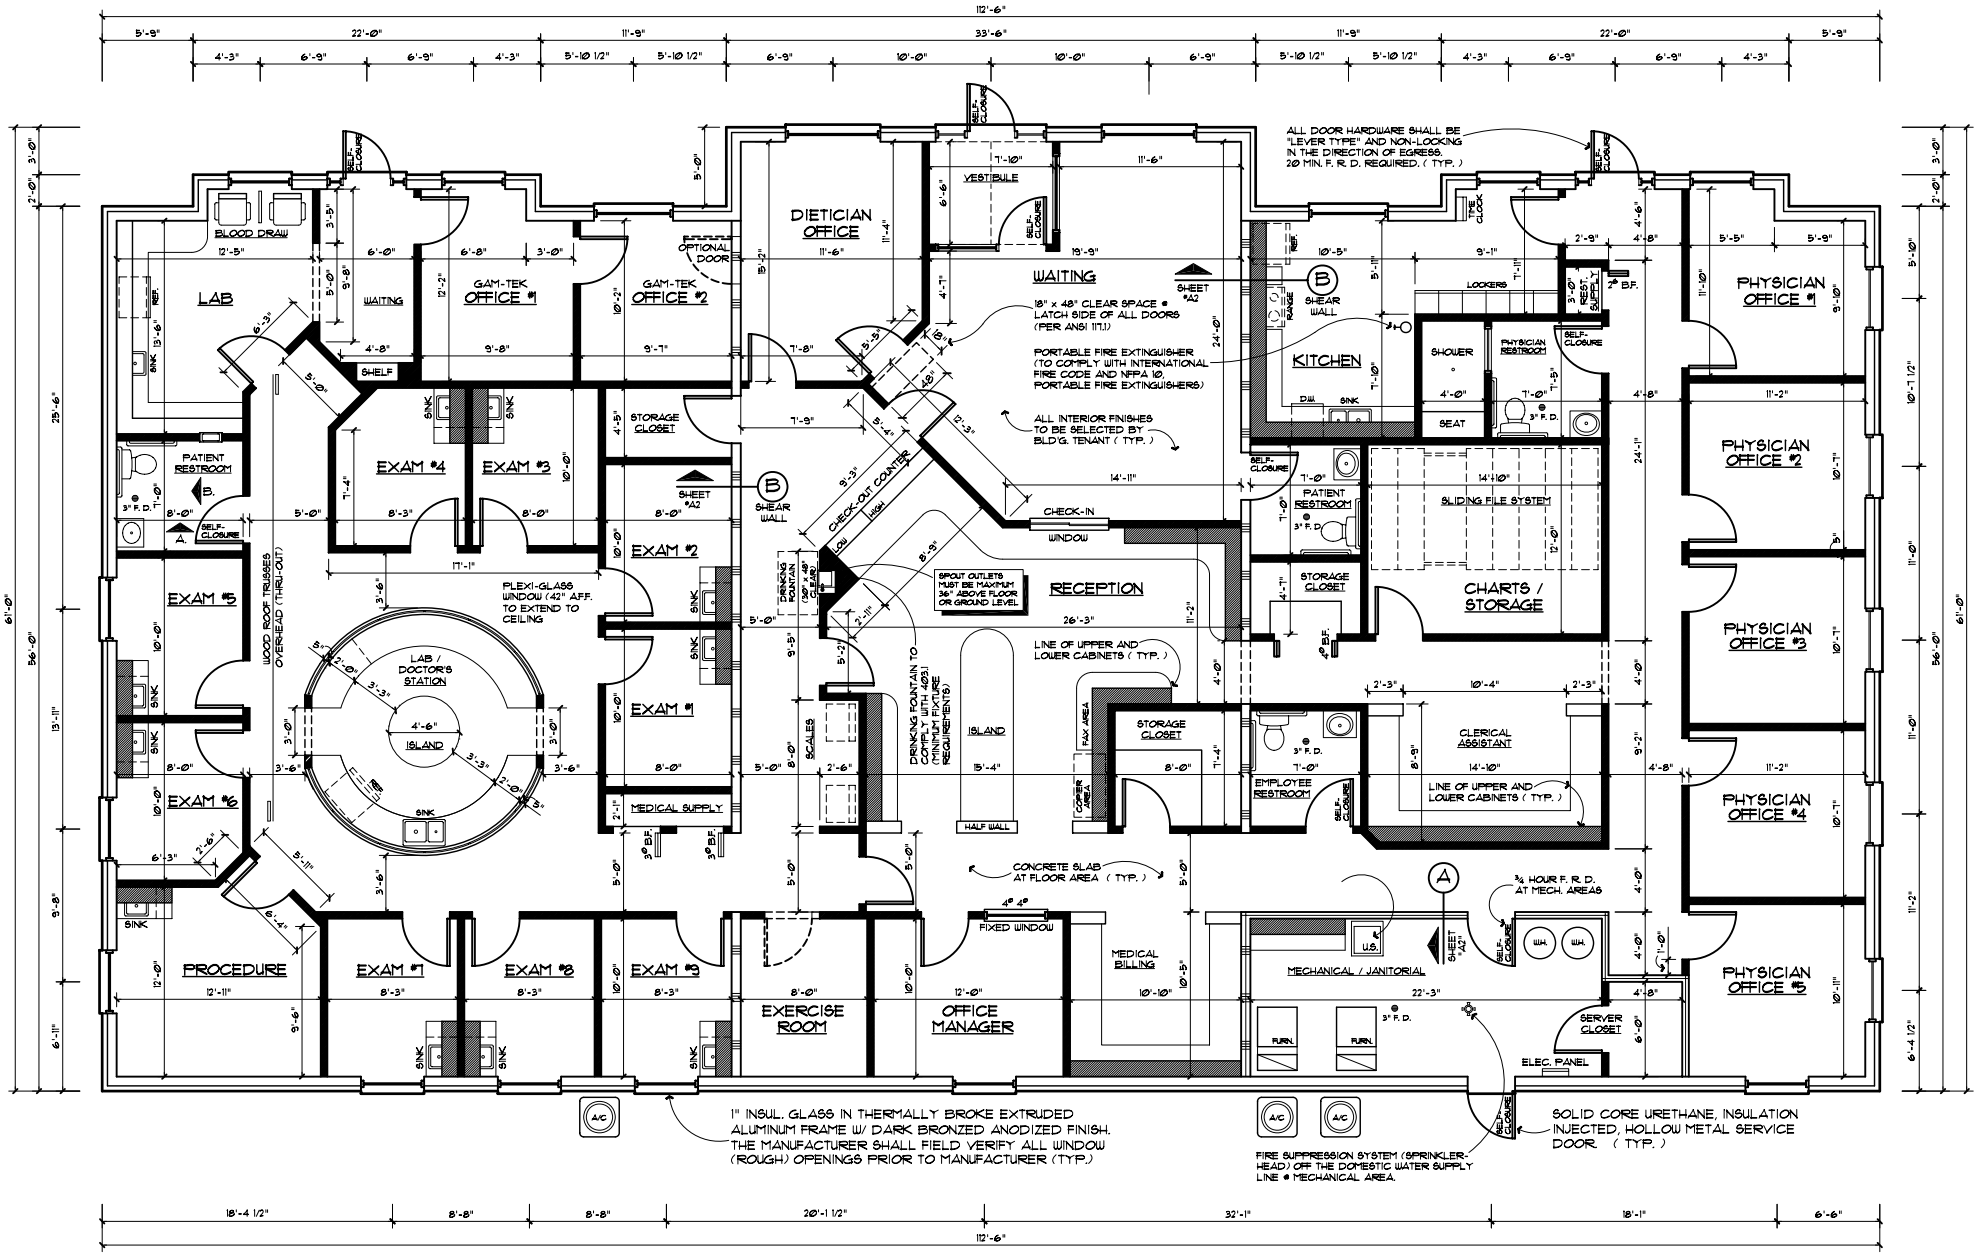

FLOOR PLAN

SCALE : 3/16" = 1'-0"

TOTAL SQUARE FOOTAGE : 6556 ±

HEALTHCARE