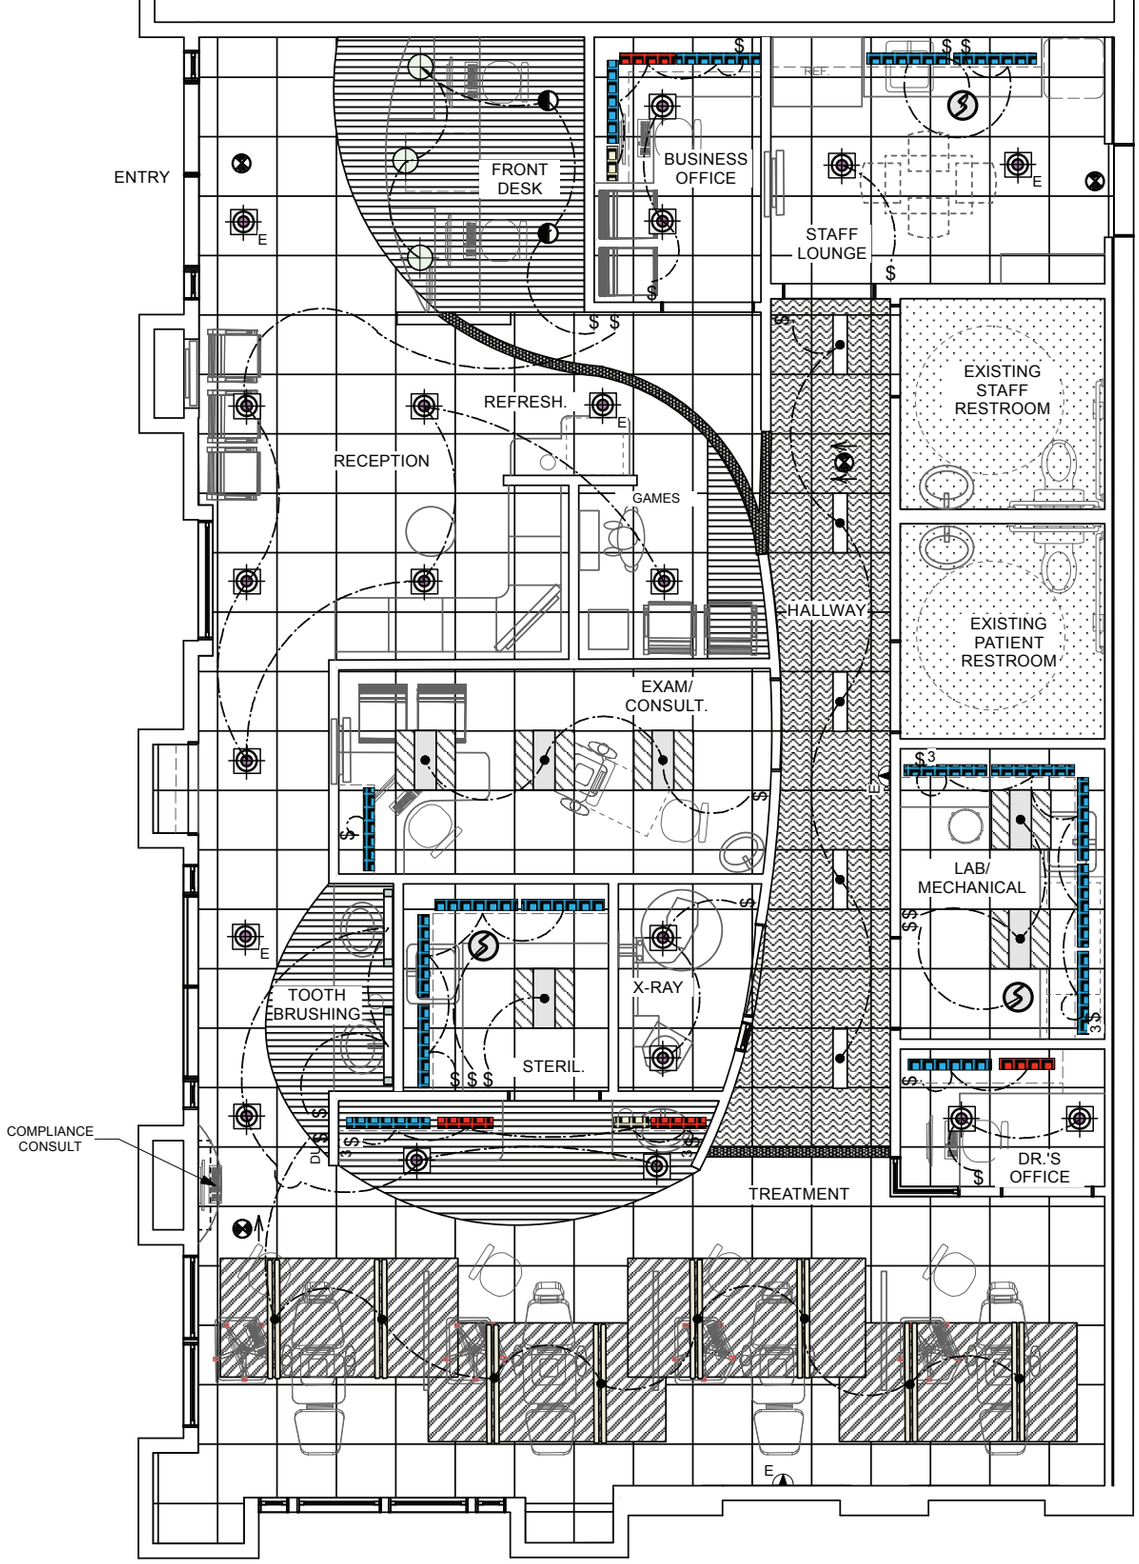

LIGHTING PLAN 1625 sq. ft. N.T.S.