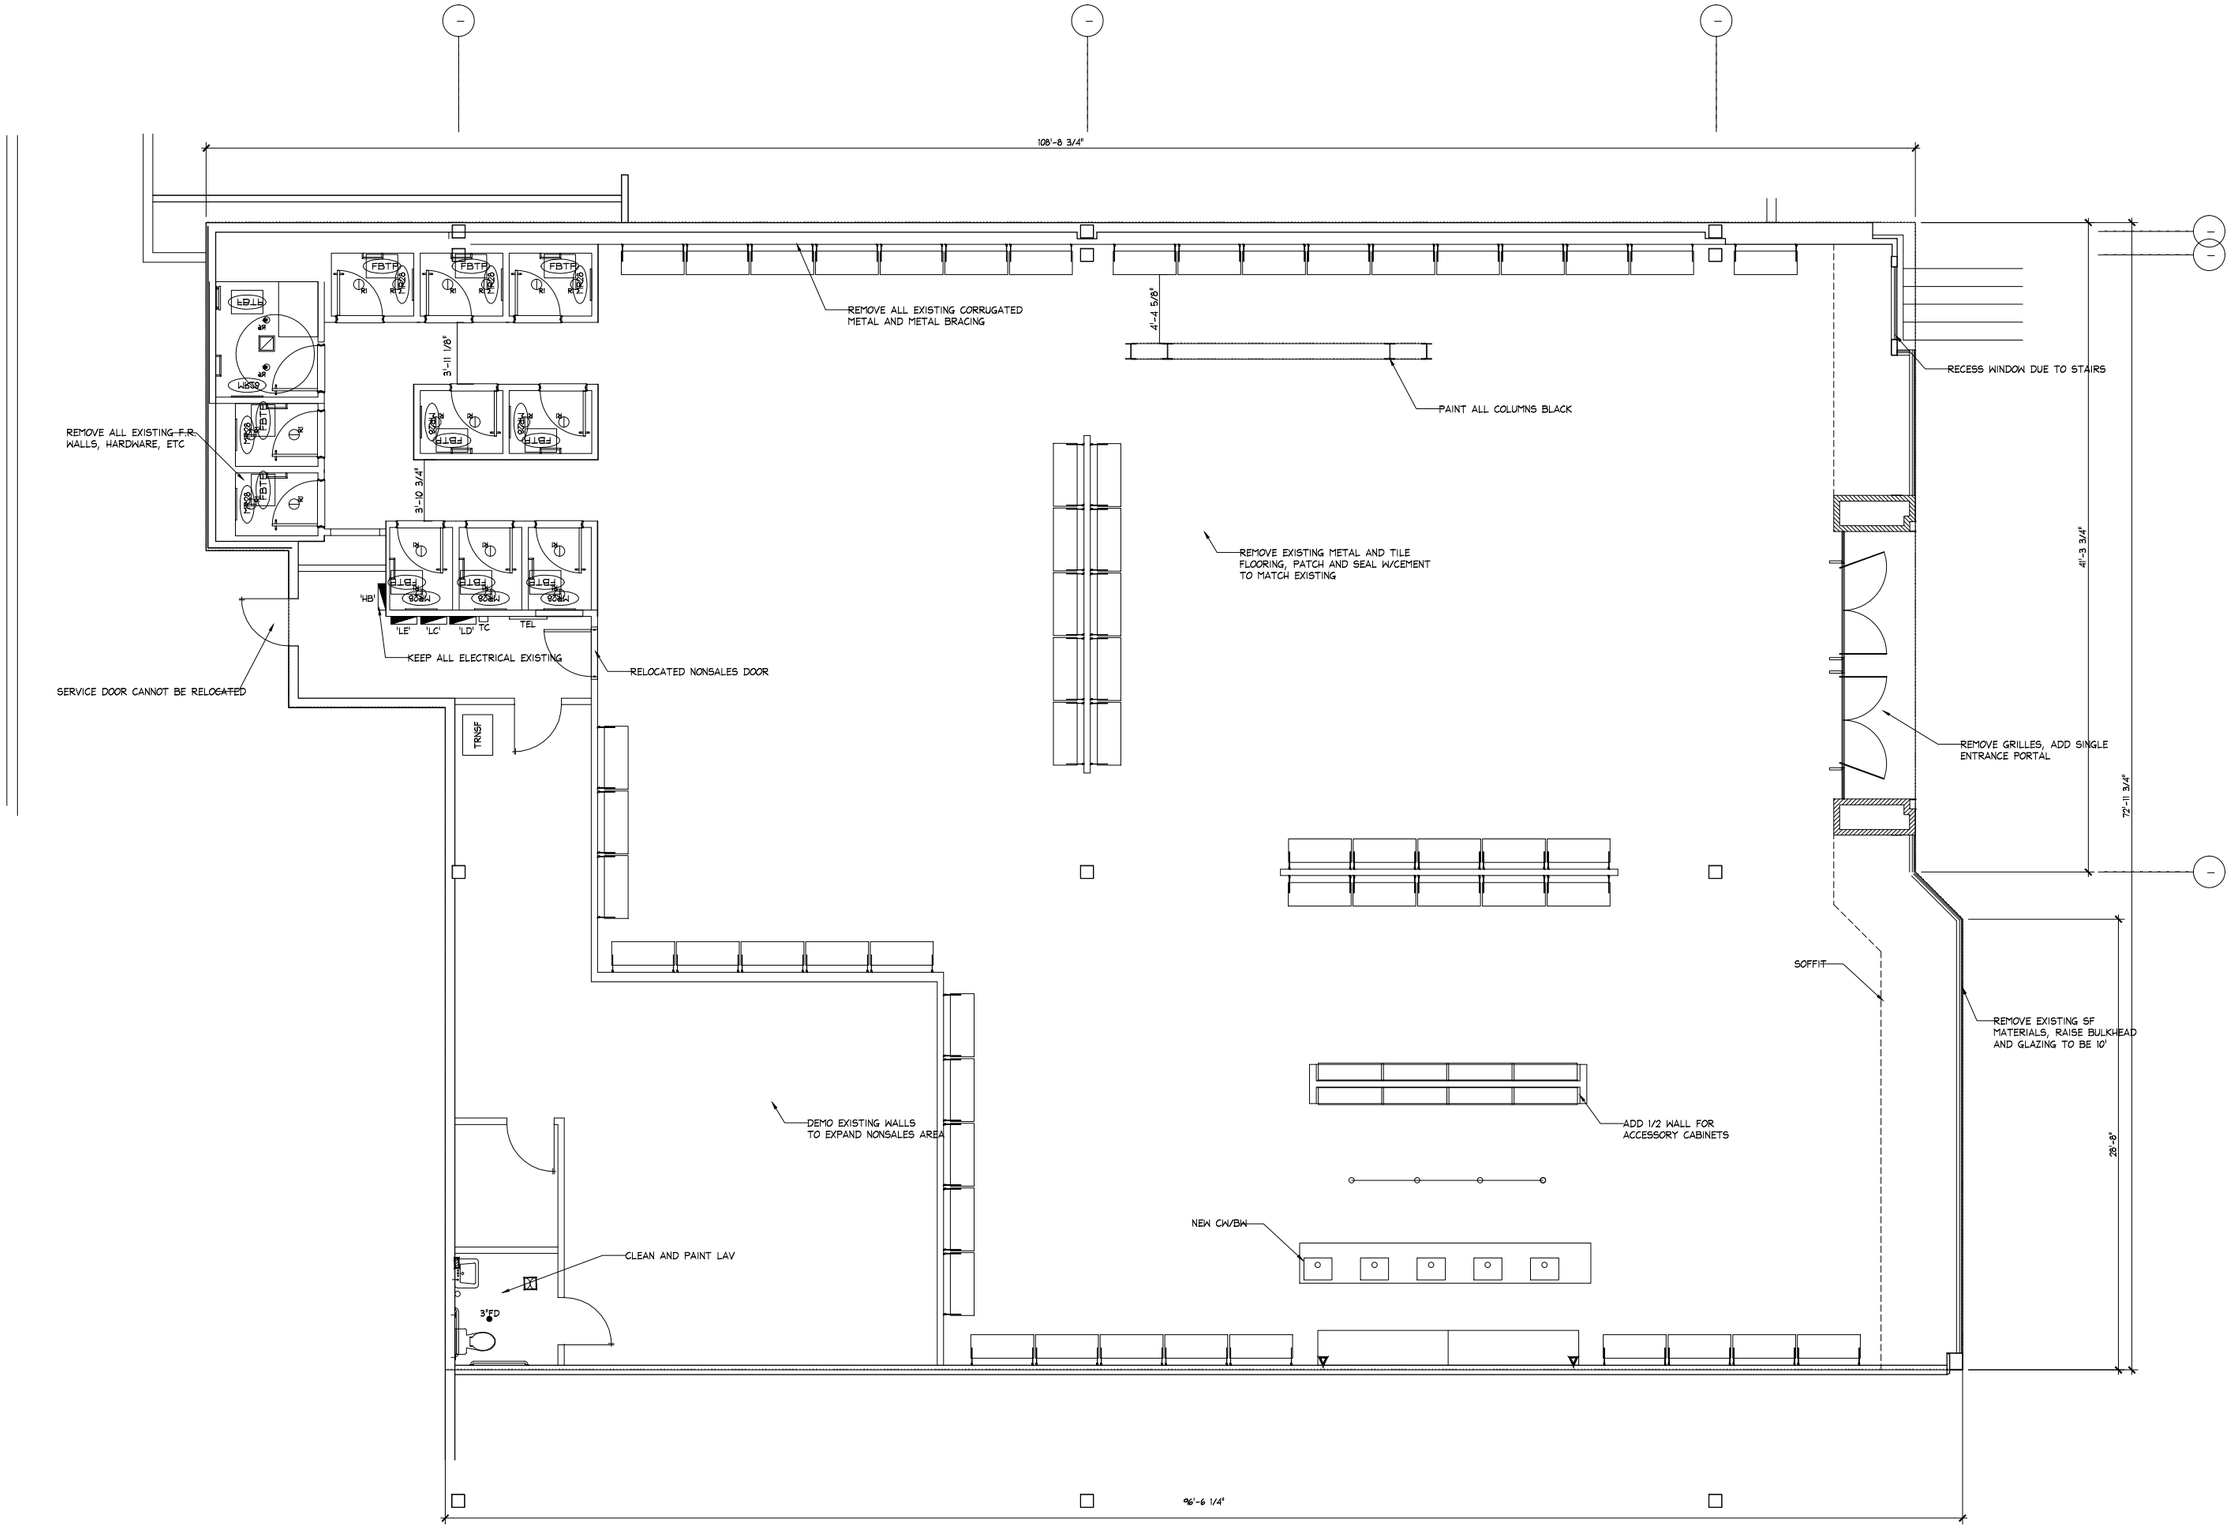
108'-8 3/4"
REMOVE ALL EXISTING CORRUGATED METAL AND METAL BRACING
4'-4 5/8"
PAINT ALL COLUMNS BLACK
RECESS WINDOW DUE TO STAIRS
REMOVE ALL EXISTING F.R. WALLS, HARDWARE, ETC
3'-11 1/8"
3'-10 3/4"
FBTP
HM26
FBTF
GTGT
GSSM
'HB'
'LE'
'LC'
'LD'
'TC'
TEL
KEEP ALL ELECTRICAL EXISTING
RELOCATED NONSALES DOOR
SERVICE DOOR CANNOT BE RELOCATED
TRNSF
REMOVE EXISTING METAL AND TILE FLOORING, PATCH AND SEAL W/CEMENT TO MATCH EXISTING
41'-3 3/4"
72'-11 3/4"
REMOVE GRILLES, ADD SINGLE ENTRANCE PORTAL
SOFFIT
REMOVE EXISTING SF MATERIALS, RAISE BULKHEAD AND GLAZING TO BE 10'
28'-8"
DEMO EXISTING WALLS TO EXPAND NONSALES AREA
ADD 1/2 WALL FOR ACCESSORY CABINETS
NEW CW/BW
CLEAN AND PAINT LAV
3"FD
96'-6 1/4"