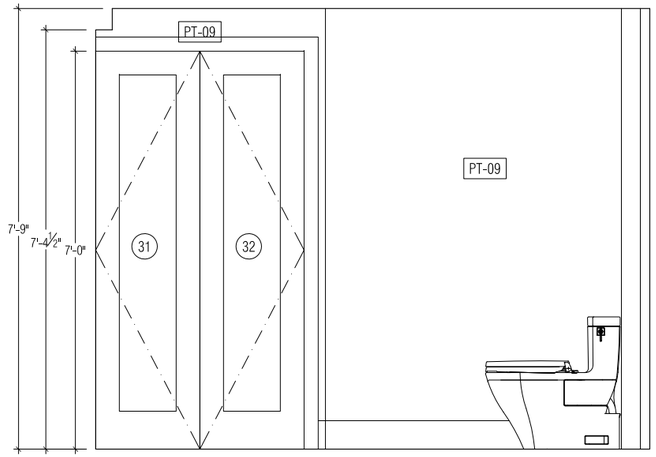

1 BATH 2 ELEVATION: RM #1111

SCALE: 3/8"=1'-0"

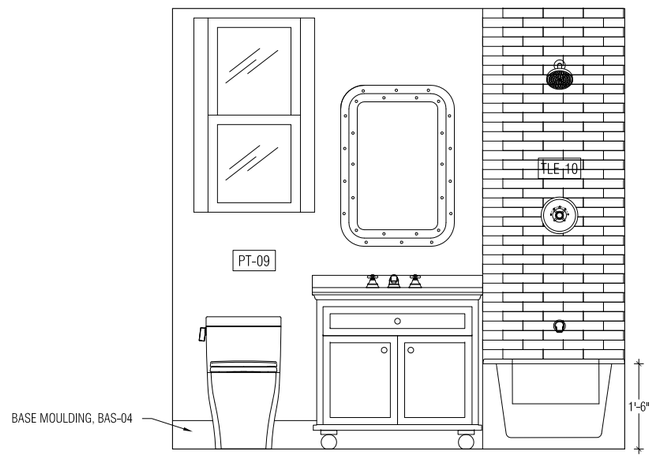

2 BATH 2 ELEVATION: RM #1111

SCALE: 3/8"=1'-0"

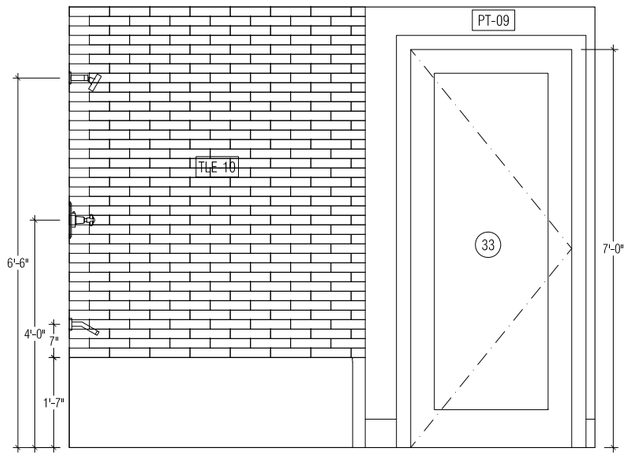

3 BATH 2 ELEVATION: RM #1111

SCALE: 3/8"=1'-0"

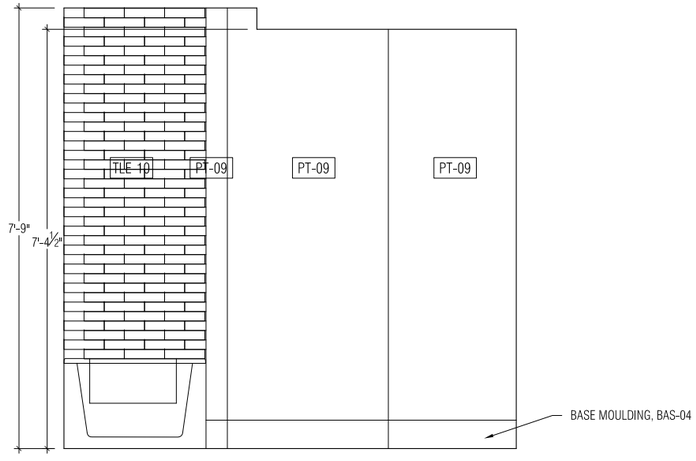

4 BATH 2 ELEVATION: RM #1111

SCALE: 3/8"=1'-0"

PROJECT

ADDRESS

DESIGN ARCHITECT

ISSUE NO.	DATE	DESCRIPTION

REVISION NO.	DATE	DESCRIPTION

JOB:

SCALE: AS NOTED

DRAWN BY:

DATE:

TITLE: INT. ELEVATIONS

SHEET NUMBER

A-411.00

XX OF