PRODUCED BY AN AUTODESK EDUCATIONAL PRODUCT

SMITH RESIDENCE
1234 EVANS STREET
ANYTOWN, USA

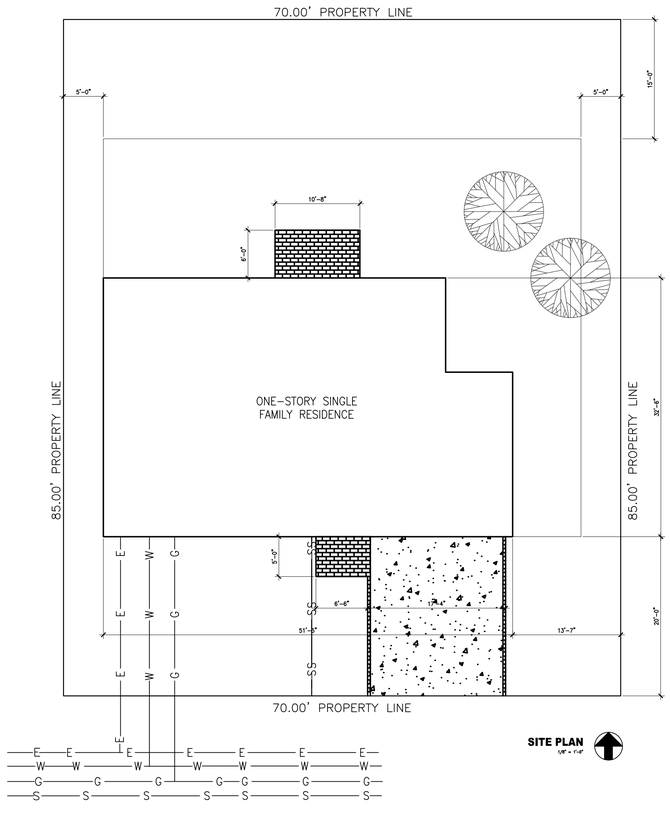

SITE PLAN
1/8" = 1'-0"

INDEX OF DRAWINGS:

A-1	COVER SHEET / SITE PLAN
A-2	FLOOR PLAN
A-3	ELECTRICAL PLAN
A-4	REFLECTED CEILING PLAN
A-5	ROOF PLAN
A-6	EXTERIOR ELEVATIONS
A-7	BUILDING SECTION
A-8	SCHEDULES

VICINITY MAP

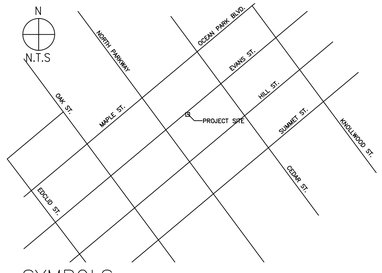

SYMBOLS

PROPERTY LINE
SETBACK LINE
E — E — E — ELECTRICAL LINE
S — S — S — SEWER LINE
W — W — W — WATER LINE
G — G — G — GAS LINE

COLLEGE OF THE CANYONS
26455 Rockwell Canyon Road Santa Clarita, California 91355

PAULINA URIBE
AUTOCAD
ARCHT 160

SITE PLAN

Mr. & Mrs. John smith
1234 Evans Street

REVISION	DATE	BY

DATE: 5/31/2011

SCALE: 1/8"= 1'-0"

DRAWN BY: PAULINA URIBE

SHEET:

A-1

PRODUCED BY AN AUTODESK EDUCATIONAL PRODUCT
PRODUCED BY AN AUTODESK EDUCATIONAL PRODUCT
PRODUCED BY AN AUTODESK EDUCATIONAL PRODUCT