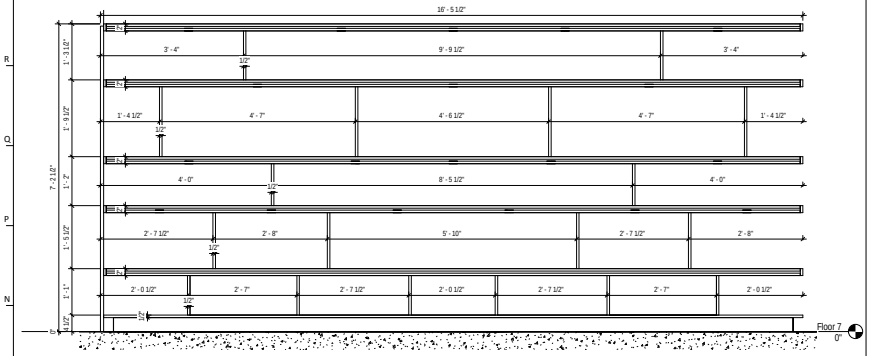

4 MEDIA LIBRARY CASEWORK
A4 3/4" = 1'-0"

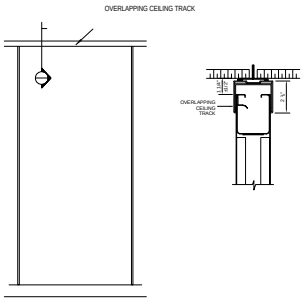

3 PRIVACY WALL CEILING ELEVATION
1/2" = 1'-0"

Light Fixture Symbols

- 6" RECESSED CAN
- TROFFER LIGHT 2 X 4 PARABOLIC (4 LAMP) 277V
- TROFFER - LENS: 2 X 4 (4 LAMP)
- PENDANT LIGHT - HEMISPHERE 150W 277V

Electrical Symbols

- Exit Sign
- Data Outlet
- Telephone Outlet
- Wall Switch
- Wall Dimmer Switch
- Wall 3-Way Switch
- Floor Outlet
- Duplex Outlet
- Duplex Outlet Ground Fault
- Duplex Outlet Dedicated
- 4-plex Outlet

LIGHTING SYMBOLS LEGEND
1/4" = 1'-0"

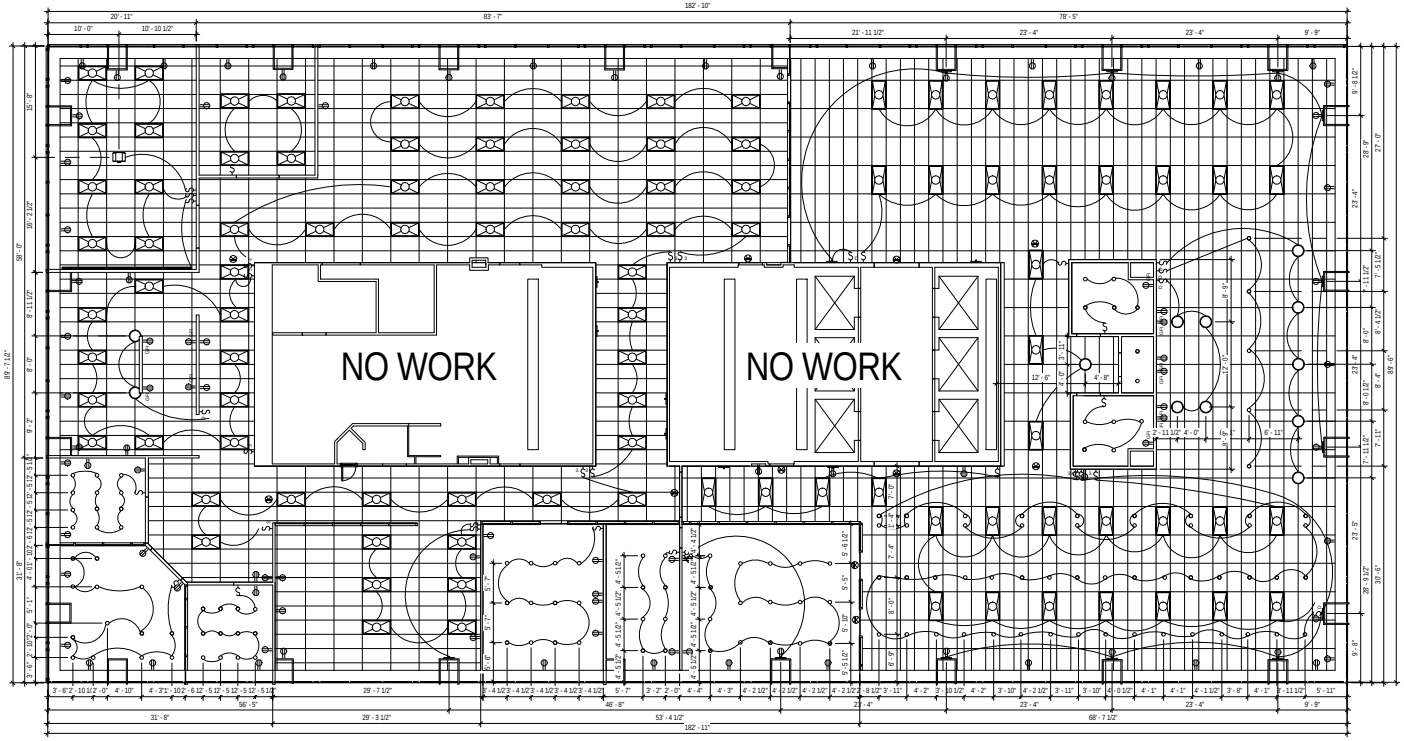

1 Floor 7
A3 1/8" = 1'-0"

ABC Travel

Project Address
Project City/State

ISSUED FOR:

50% Progress Set	11 April 2012

KEY PLAN

Drawn By Jim Smolen
Checked By Aimee Gray

RCP

A3

Project Number: Project Number

© Copyright 2012

C:\Users\Owner\Desktop\Travel Agency.rvt