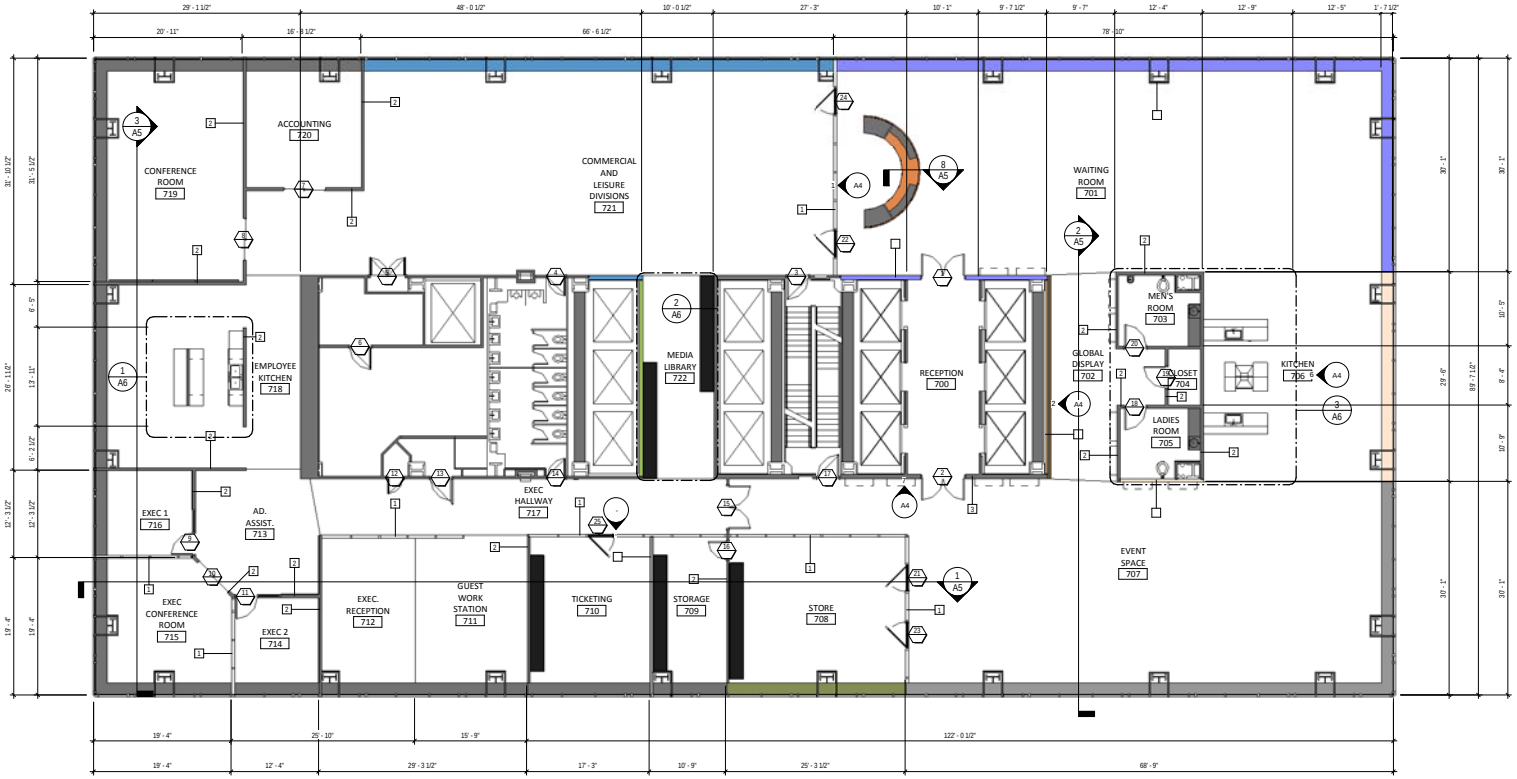

1	Floor 7
A3	1/8" = 1'-0"

C:\Users\Owner\Desktop\Travel Agency.rvt

ABC Travel

Project Address
Project City/State

ISSUED FOR:

50% Progress Set	11 April 2012

KEY PLAN

Drawn By Jim Smolen
Checked By Aimee Gray

Floor Plan

A2

Project Number: Project Number

© Copyright 2012