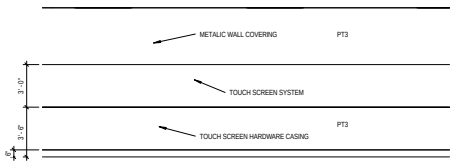

2 DISPLAY WALL
A2 1/4" = 1'-0"

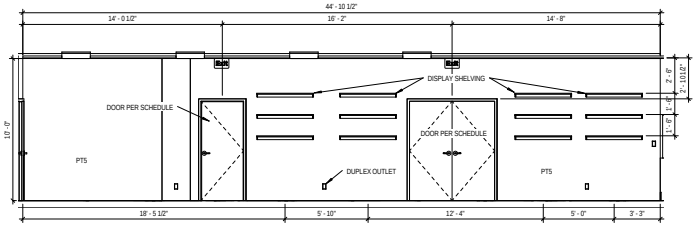

7 DISPLAY WALL 2
A2 1/4" = 1'-0"

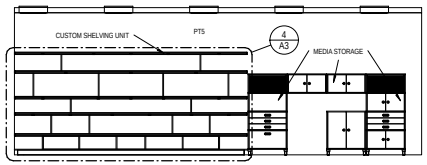

3 MEDIA LIBRARY
A6 1/4" = 1'-0"

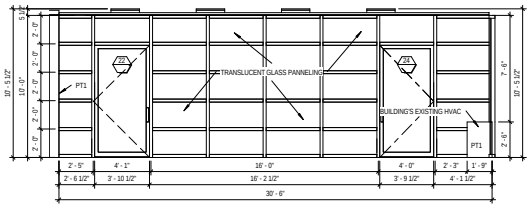

1 LOBBY DIVIDING WALL
A2 1/4" = 1'-0"

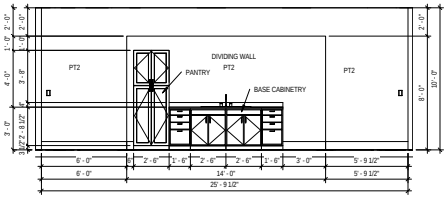

8 EMPLOYEE KITCHEN
1/4" = 1'-0"

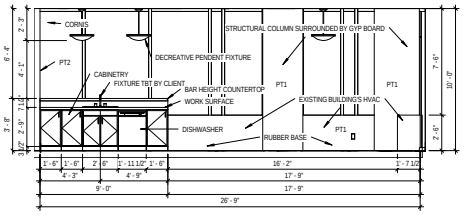

5 CLIENT KITCHEN 2
A6 1/4" = 1'-0"

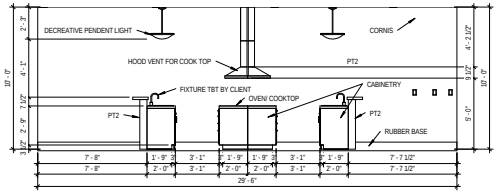

6 CLIENT KITCHEN 3
A2 1/4" = 1'-0"

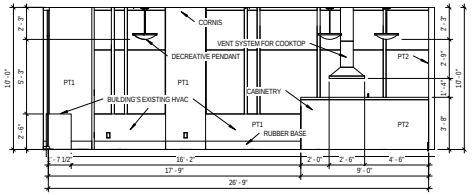

4 CLIENT KITCHEN
A6 1/4" = 1'-0"

ABC Travel

Project Address
Project City/State

ISSUED FOR:

50% Progress Set	11 April 2012

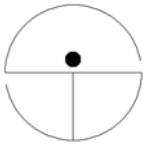

KEY PLAN

Drawn By Jim Smolen
Checked By Aimee Gray

Interior Elevations

A4

Project Number: Project Number

© Copyright 2012

C:\Users\Owner\Desktop\Travel Agency.rvt