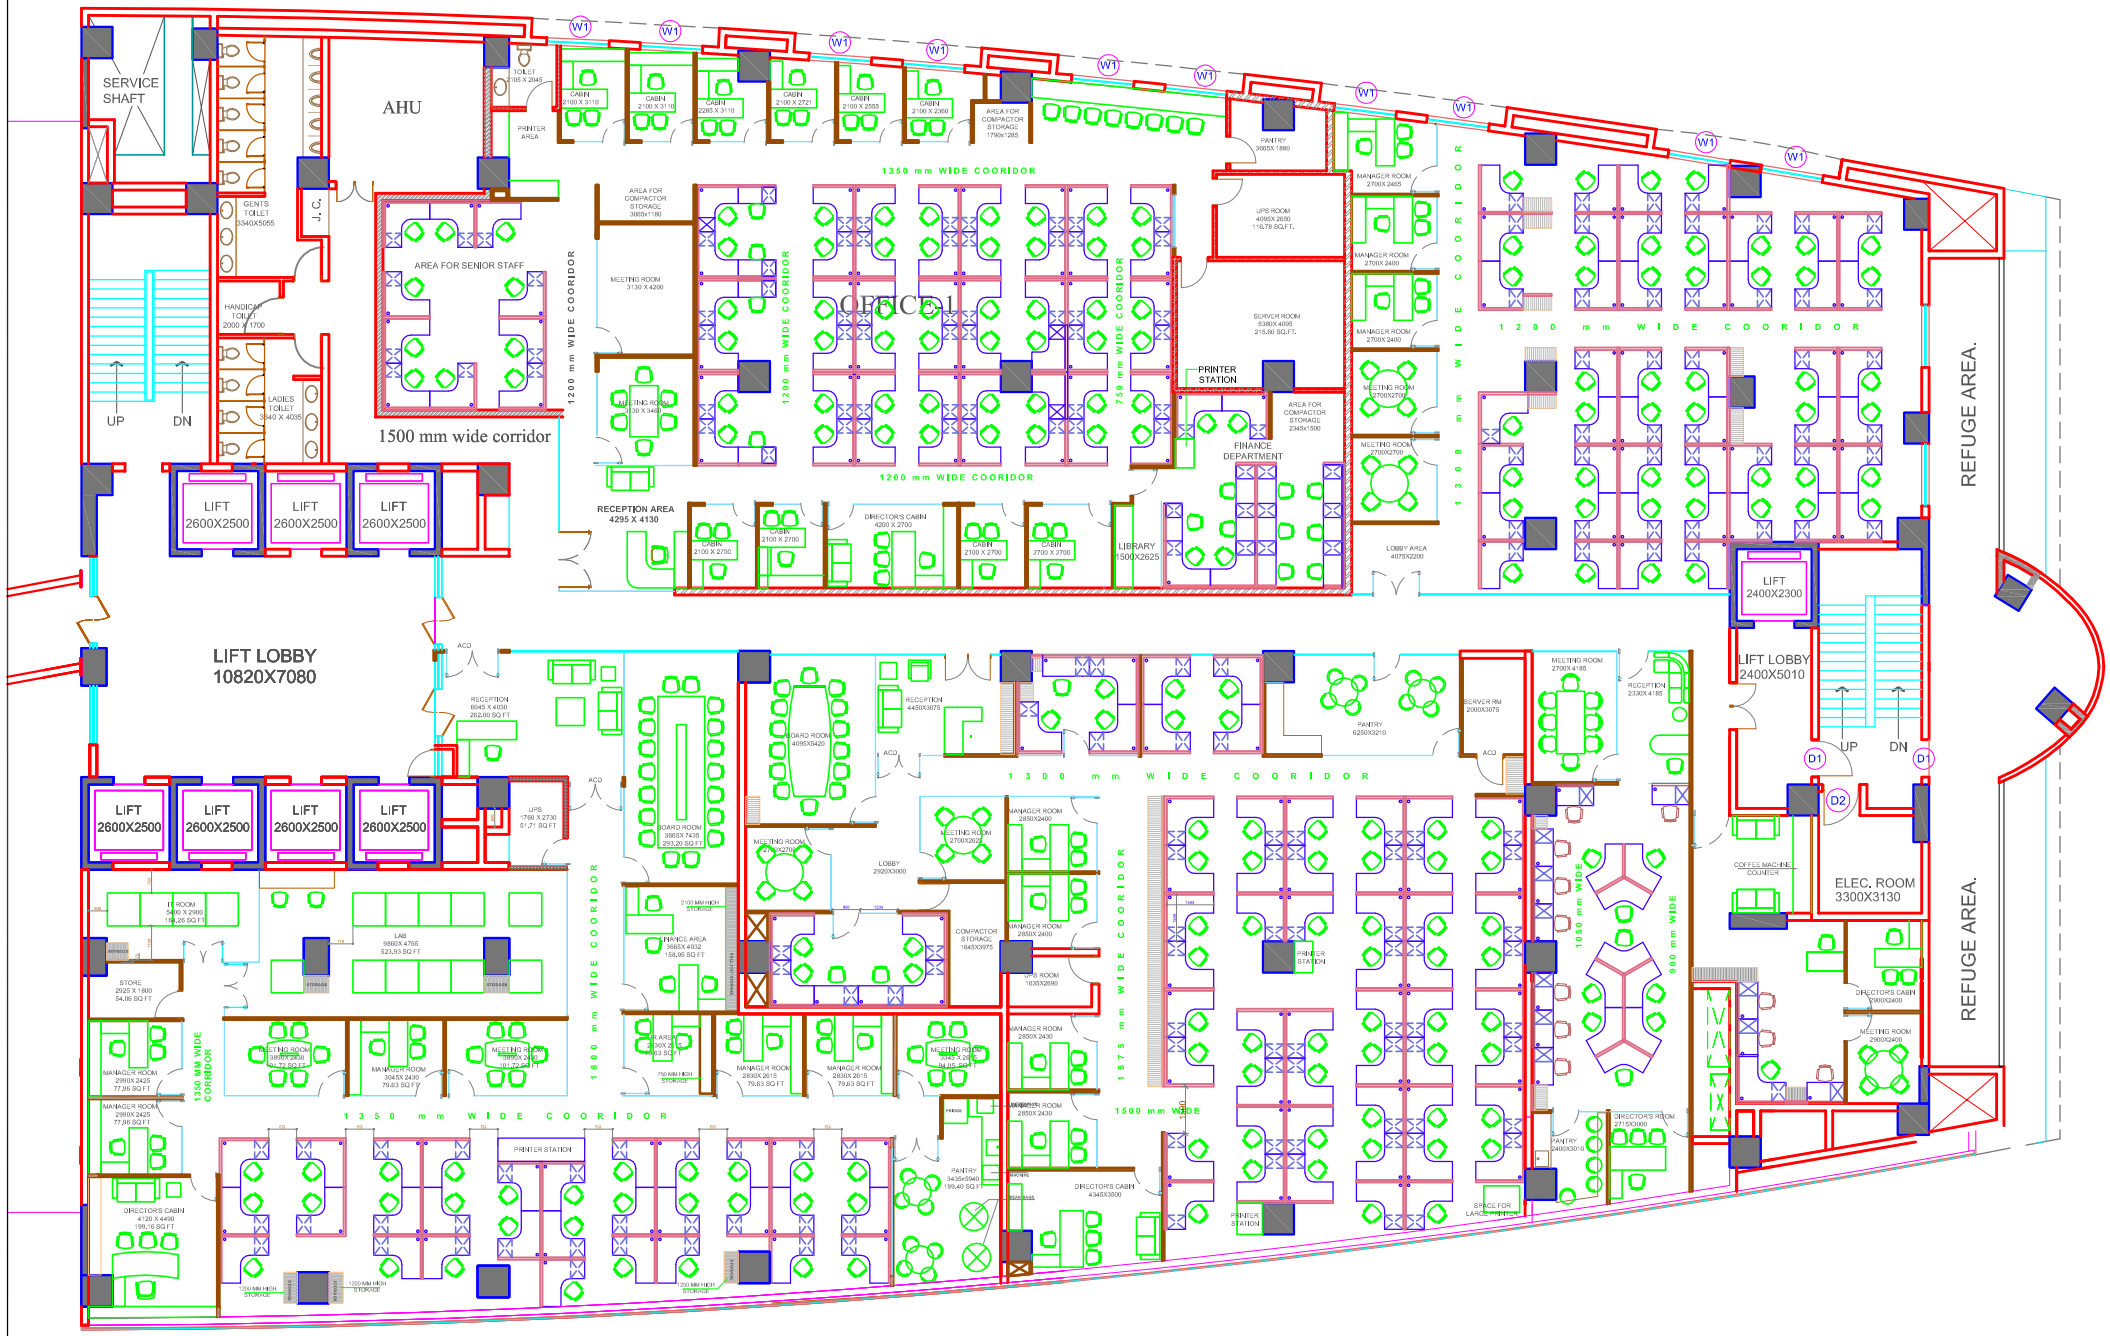

9th FLOOR PLAN
TOWER - A