Egress Narrative

Both the fire stairs exit to the east, a fire rated corridor is provided for the southern fire stair to the street. The northern stair's closest exit is the secondary lobby entrance.

Upon arrival, the fire department enters off the main street and is shown to the fire comand center by the the security officer in the main lobby. The fire command center is on the first floor to allow quick access by the fire department. By reccomendation of the electrical engineer, the equipment is not elevated, regardless of the floodplain. The reasoning behind this is the heavy gear the fire fighters carry and preference of the fire chief.

Key

Fire Chief Path

Main Egress Path

Poential Egress

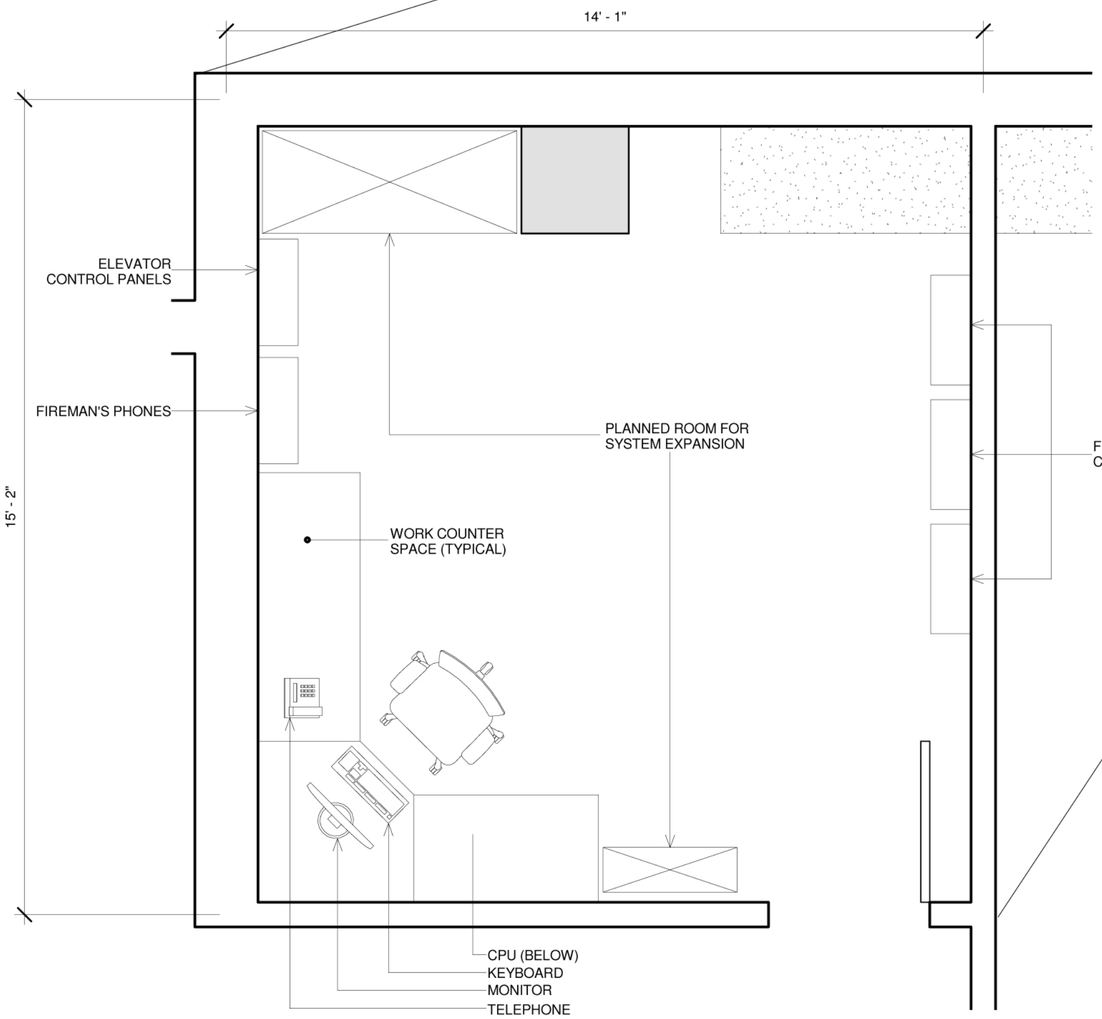

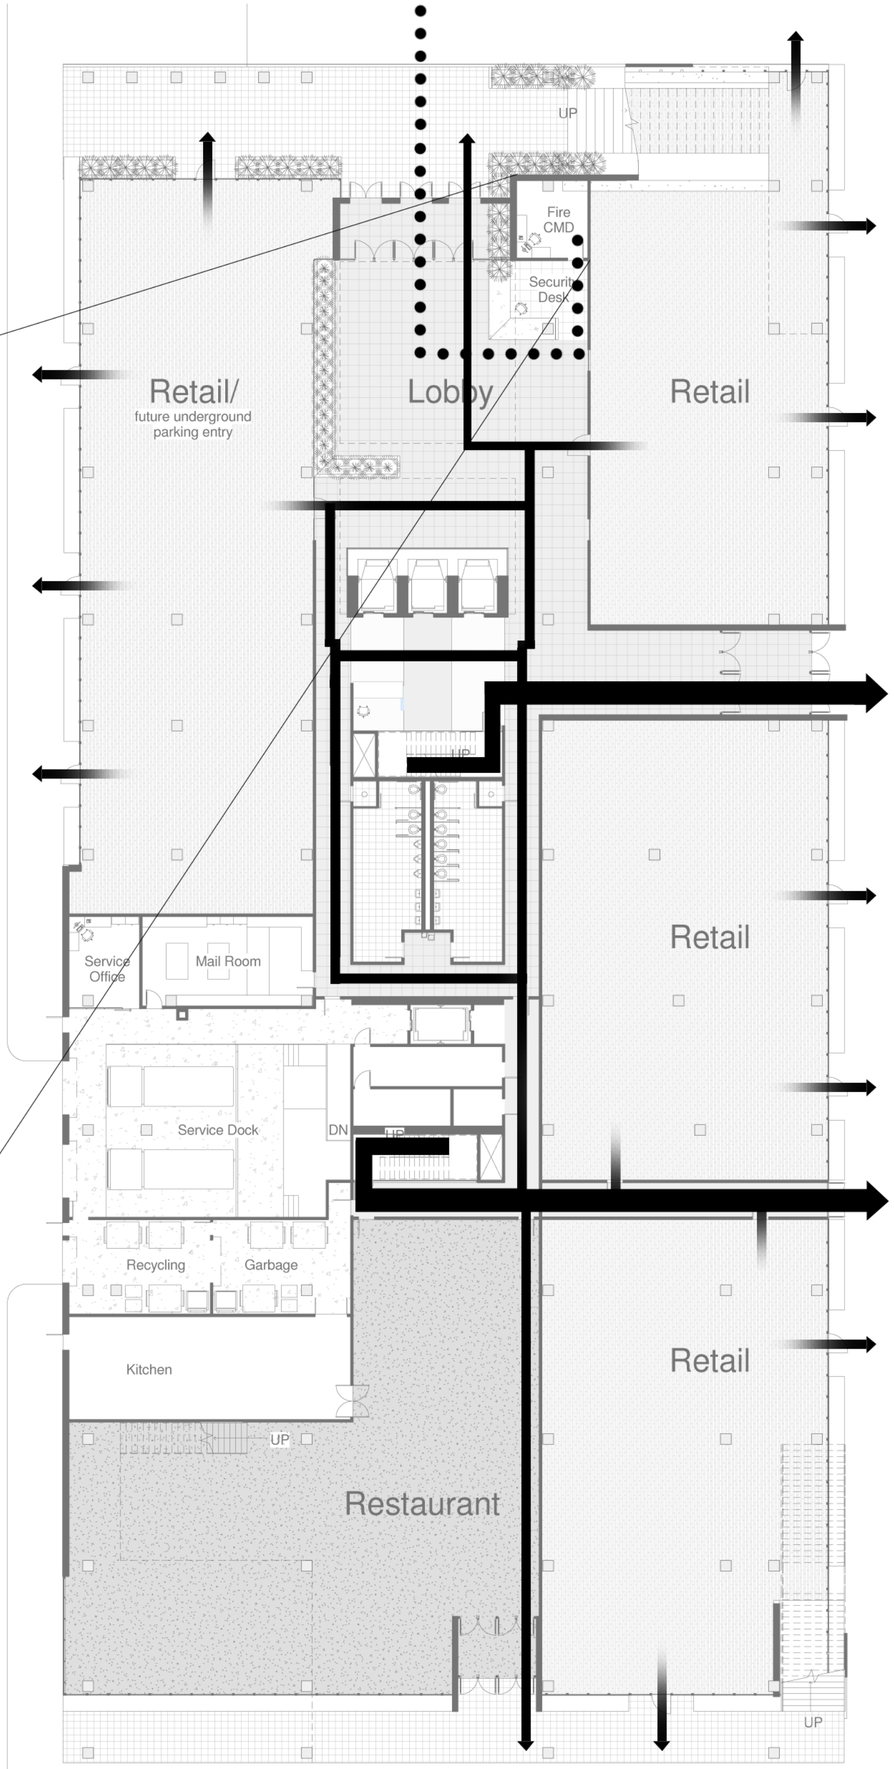

Scale: 1/20"=1'

0 5 10 20 40

1st Floor Egress Plans

CLARKESPOSITO ARCHITECTURE

Consultants

Structural Engineer
Hollee Becker

Mechanical Engineer
Matthew Setzekorn

Electrical Engineer
Jim Stadelman

Aeronautic Specialist
David Aston

Contract Information

Forest City Washington
1615 L Street NW, Suite 400
Washington, DC 20036

Phone: 202-406-6600
www.dcwashington.com

Kent State University
College of Architecture & Environmental Design

Client

BOEING

Key Plan

Date: 4/11/2011
Drwn by: Travis Clarke
Chkd by: Harker
Sheet Title: Egress Plans

F-102