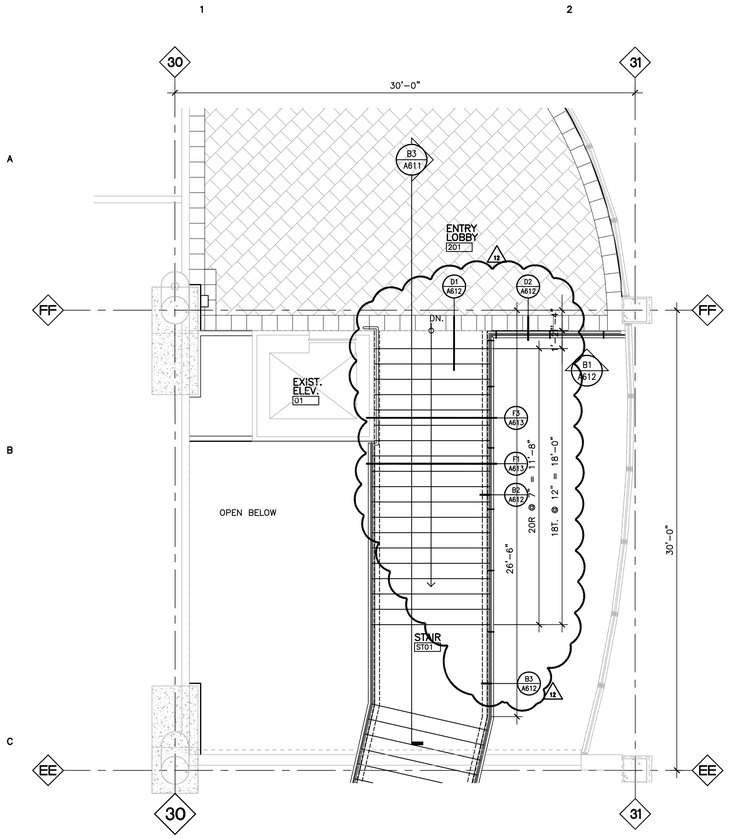

C1 ENTRY LEVEL STAIR 01 PLAN

1/4" = 1'-0"

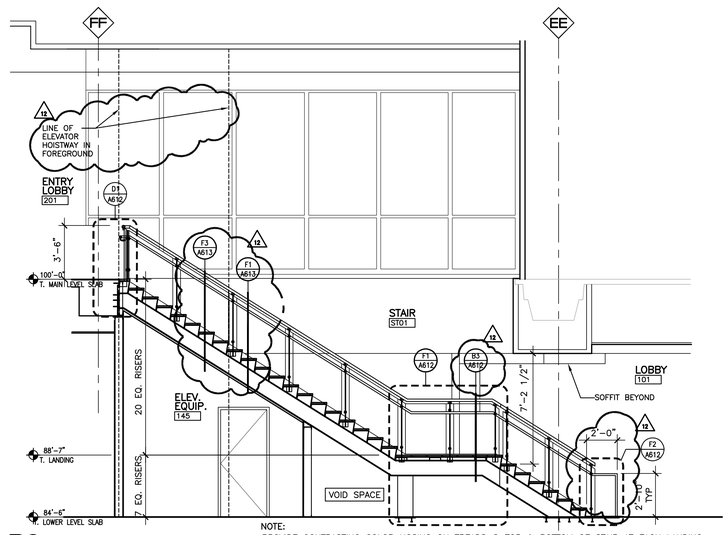

NOTE:
PROVIDE CONTRASTING COLOR NOSING ON TREADS @ TOP & BOTTOM OF STAIR AT EACH LANDING

B3 MAIN STAIR 01 SECTION

1/4" = 1'-0"

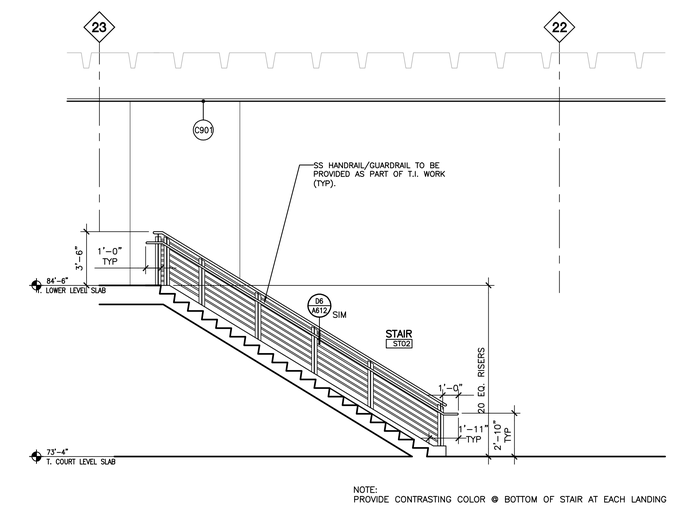

NOTE:
PROVIDE CONTRASTING COLOR @ BOTTOM OF STAIR AT EACH LANDING

B5 COURT LEVEL STAIR 02 SECTION (NIC) FOR REFERENCE ONLY

1/4" = 1'-0"

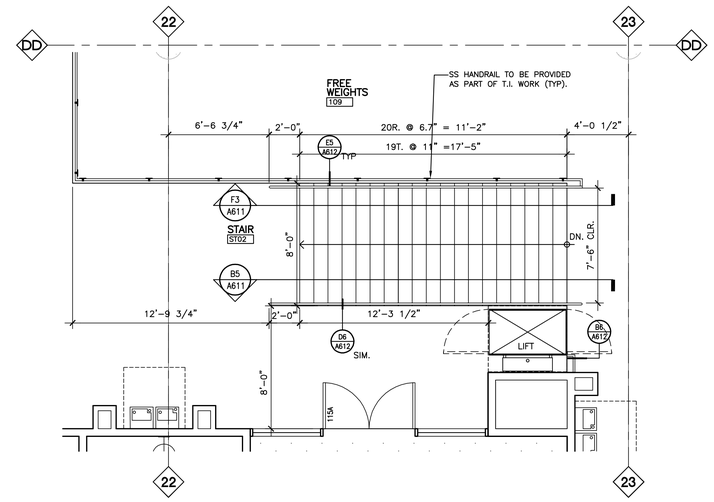

D3 COURT LEVEL STAIR 02 PLAN (NIC) FOR REFERENCE ONLY

1/4" = 1'-0"

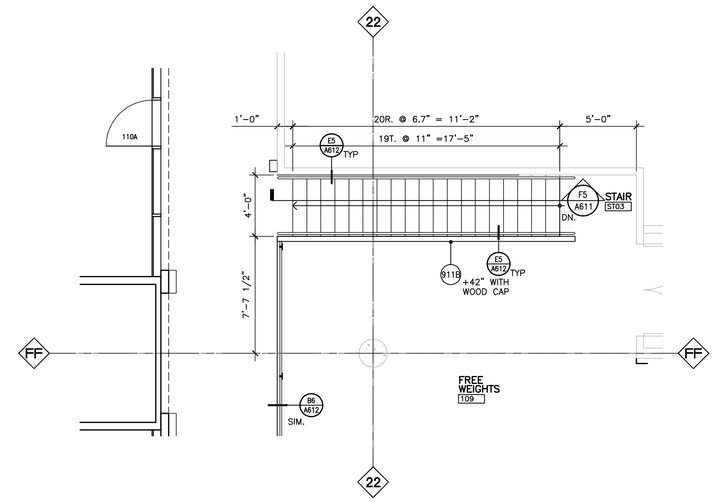

D5 RAQUETBALL COURT STAIR 03 PLAN (NIC) FOR REFERENCE ONLY

1/4" = 1'-0"

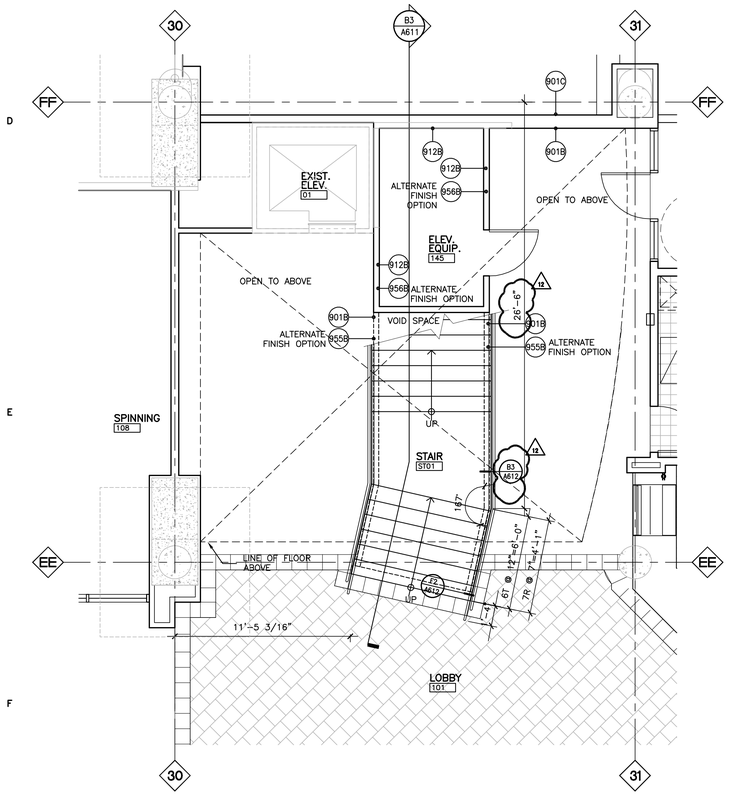

F1 MAIN LEVEL STAIR 01 PLAN

1/4" = 1'-0"

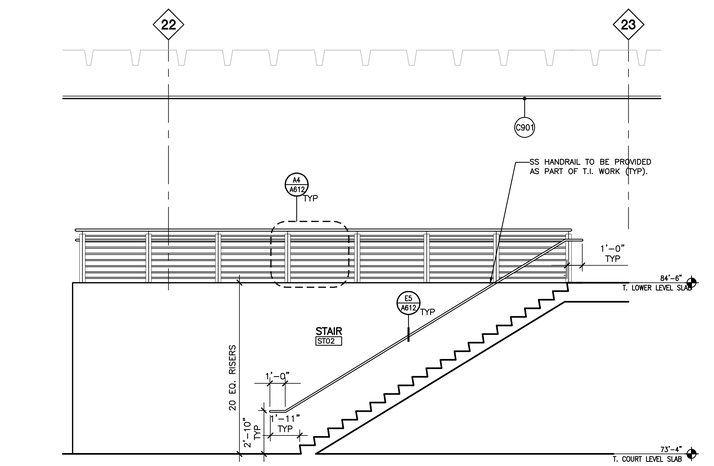

NOTE:
PROVIDE CONTRASTING COLOR @ BOTTOM OF STAIR AT EACH LANDING

F3 COURT LEVEL STAIR 02 SECTION (NIC) FOR REFERENCE ONLY

1/4" = 1'-0"

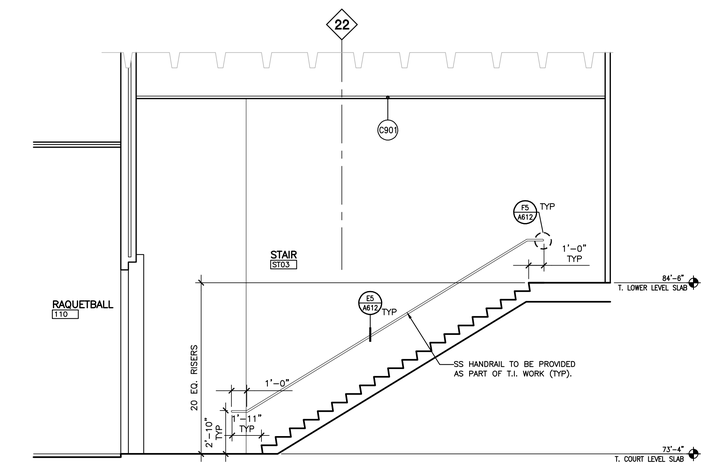

NOTE:
PROVIDE CONTRASTING COLOR @ BOTTOM OF STAIR AT EACH LANDING

F5 RAQUETBALL COURT STAIR 03 SECTION (NIC) FOR REFERENCE ONLY

1/4" = 1'-0"

WPI ARCHITECTURE inc
513 NW 13TH AVENUE 300
PORTLAND OREGON 97209
TEL 503 827 0505
FAX 503 827 0506

L A FITNESS INTERNATIONAL

L A FITNESS
PORTLAND
LLOYD CENTER

PORTLAND, OR

PROJECT NO.: 03242
FILE: 03242-A611
DRAWN: AAO
DATE: SEPT 29 2008 BID ISSUE
REVISION: DESCRIPTION:

03	OCT 10 2008	ADD 01
04	OCT 22 2008	ADD 02
05	JAN 05 2008	ADD 04
01	JAN 19 2008	ADD 04
06	FEB 03 2009	ADD 06
13	APR 29 2009	ASI 03

REPRODUCTION OF THIS DRAWING IS EXPRESSLY FORBIDDEN WITHOUT THE SPECIFIC WRITTEN PERMISSION OF WPI ARCHITECTURE INC. THIS DRAWING AND ALL IDEAS, DESIGNS AND ARRANGEMENTS REPRESENTED THEREON ARE OWNED BY AND ARE THE PROPERTY OF WPI ARCHITECTURE INC. AND WERE CREATED, EVOLVED AND DEVELOPED FOR USE ON AND IN CONNECTION WITH THE SPECIFIED PROJECT. NONE OF THE IDEAS, DESIGNS OR ARRANGEMENTS SHOWN THEREON, NOR ANY RIGHT TO REPRODUCE THIS DRAWING OR ANY TECHNICAL INFORMATION SHOWN THEREON, MAY BE USED IN WHOLE OR IN PART THEREOF, WITHOUT THE WRITTEN AUTHORIZATION OF WPI ARCHITECTURE INC.

SHEET TITLE:
STAIR PLAN AND SECTIONS

SHEET NO.:
A611
ASI 03.01