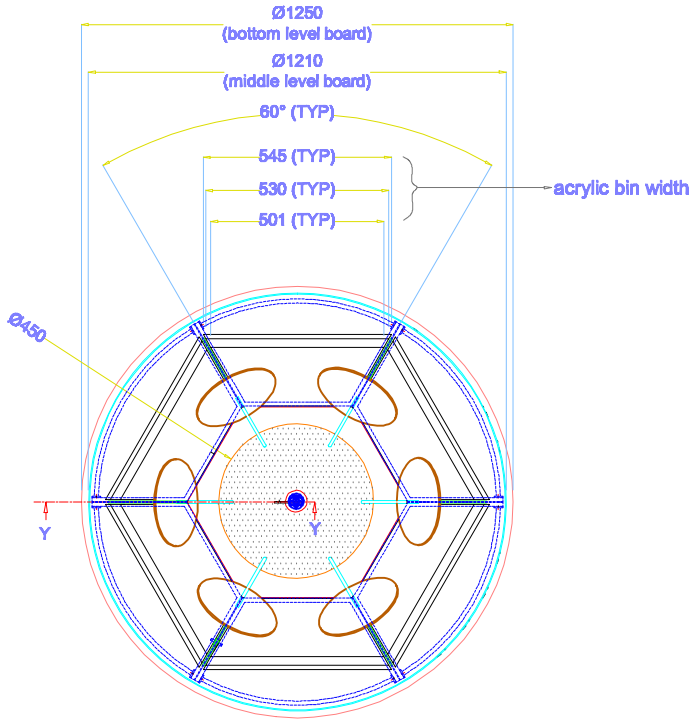

PLAN

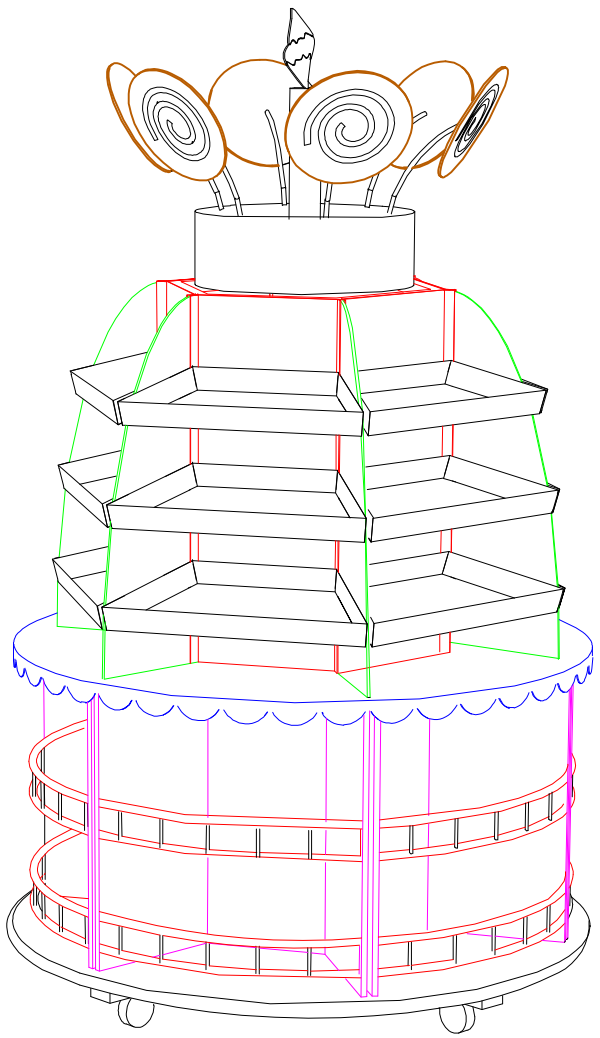

PERSPECTIVE VIEW

SECTION-YY

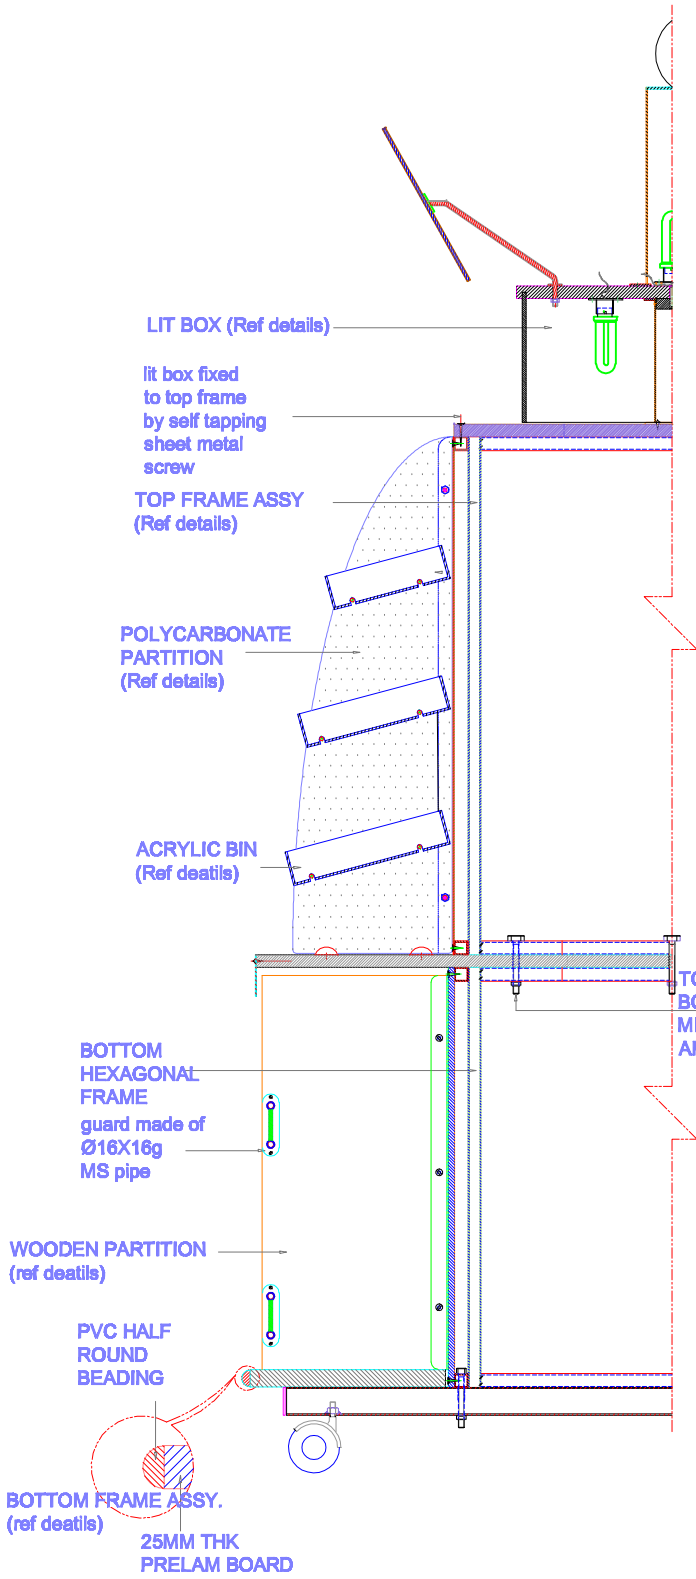

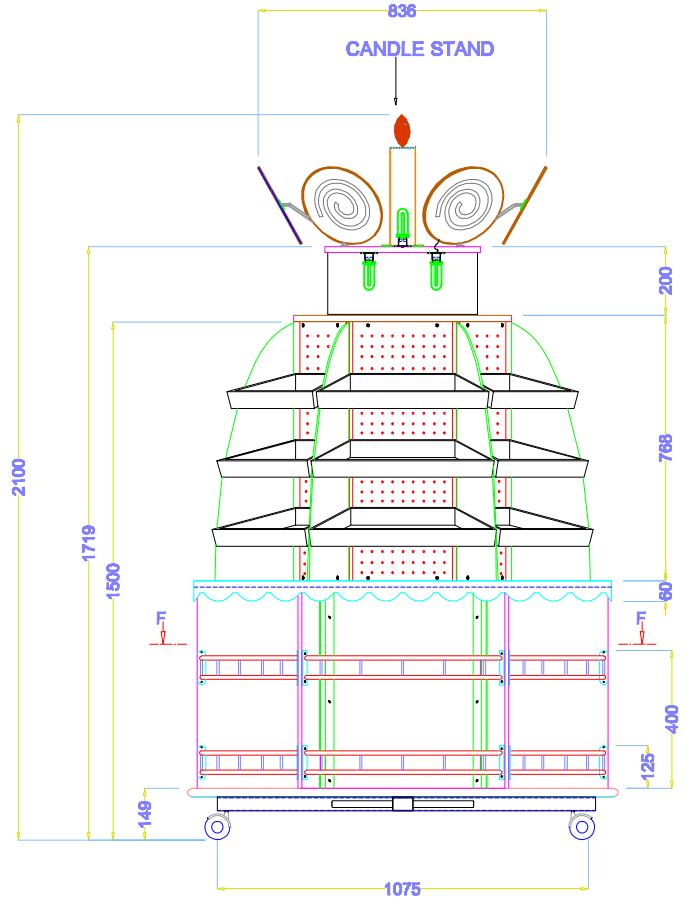

FRONT ELEVATION

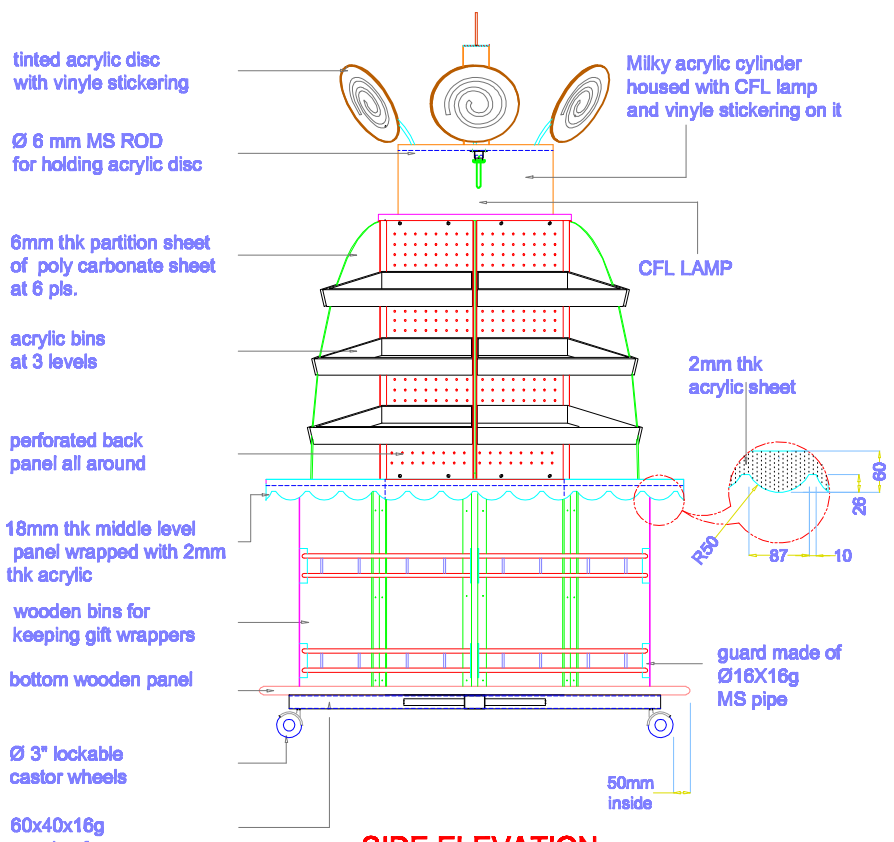

SIDE ELEVATION

REVISIONS:

		DATE	SIGN.

COUNT OF FSU'S :

NOTE :

MATL.:
FINISH :
COLOUR :
TOLERENCE:

CLIENT :

PROJECT :
HOME DECOR

PRODUCT :
B'DAY CITY kiosk

TITLE :

PROJ. NO :

FILE NAME :	
DRAWN : arun	
DATE : 25/08/2006	
CHECKED : SURESH . K	
DATE : 25/08/2006	
SCALE : NTS	REV. NO. :
DRG.NO: 1 OF 3	ALL DIMENSIONS IN MM ALLOWANCE +/−1 MM

idiom

Joseph Chemmanur Memorial Hall, Off Krishna Temple Rd,
1 A Cross, 1st Stage, Indiranagar, Bangalore–560038, www.idiom.co.in