DRAWING LOCATION :

THIS DRAWING IS A COPYRIGHT AND PROPERTY OF .... Idiom Design and Consulting Ltd.... IT IS NOT TO BE PRODUCED, COPIED, HANDED OVER TO THIRD PARTY OR USED FOR ANY OTHER PURPOSE OTHER THAN FOR WHICH IT IS INTENDED.

CONSTRUCTION: MADE OF 18MM THK PLY+LAMINATE (as mentioned below).
COUNTER TOP AND LEDGE TOP IS MADE OF 20MM THK JET BLACK GRANITE.

FINISHES :
- (a) - GREENLAM : 213 ORANGE
- (b) - GREENLAM : 133 MOON STONE
- (c) - GREENLAM : 281 NAVY BLUE
- (d) - GREENLAM : 133 MOON STONE

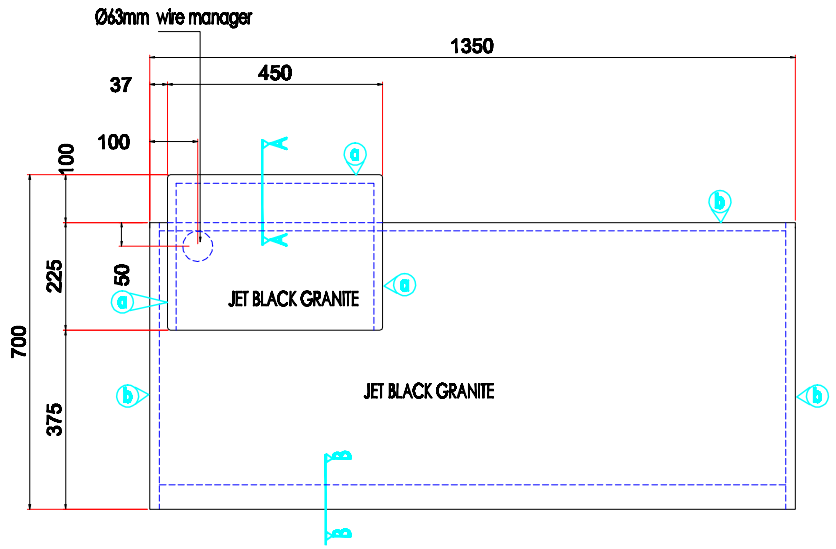

PLAN
(SCALE - 1:15)

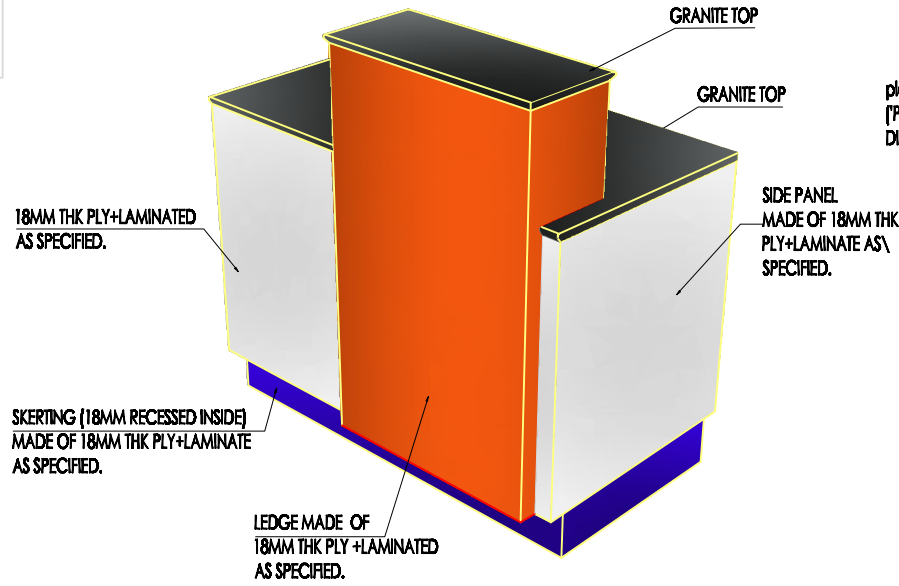

FRONT VIEW(isometric)

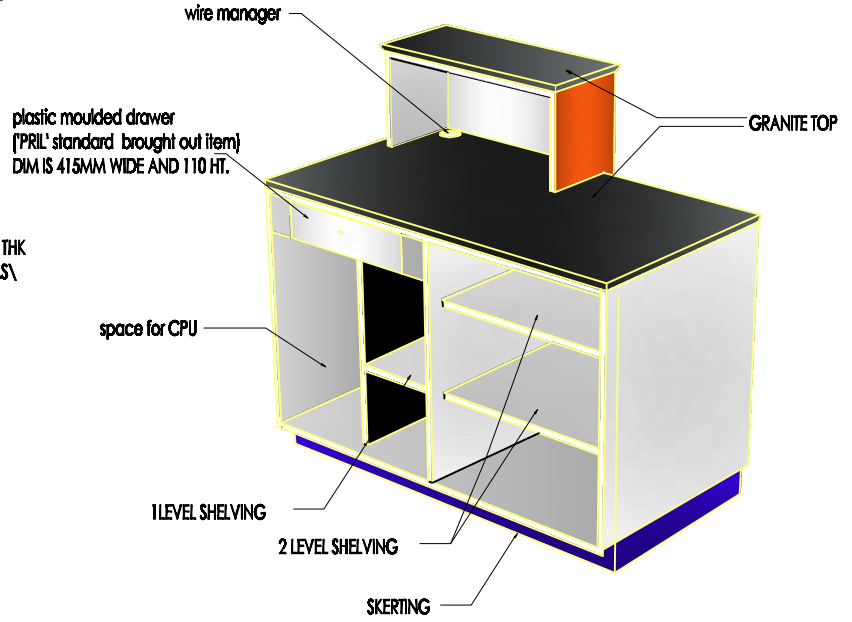

REAR VIEW(isometric)

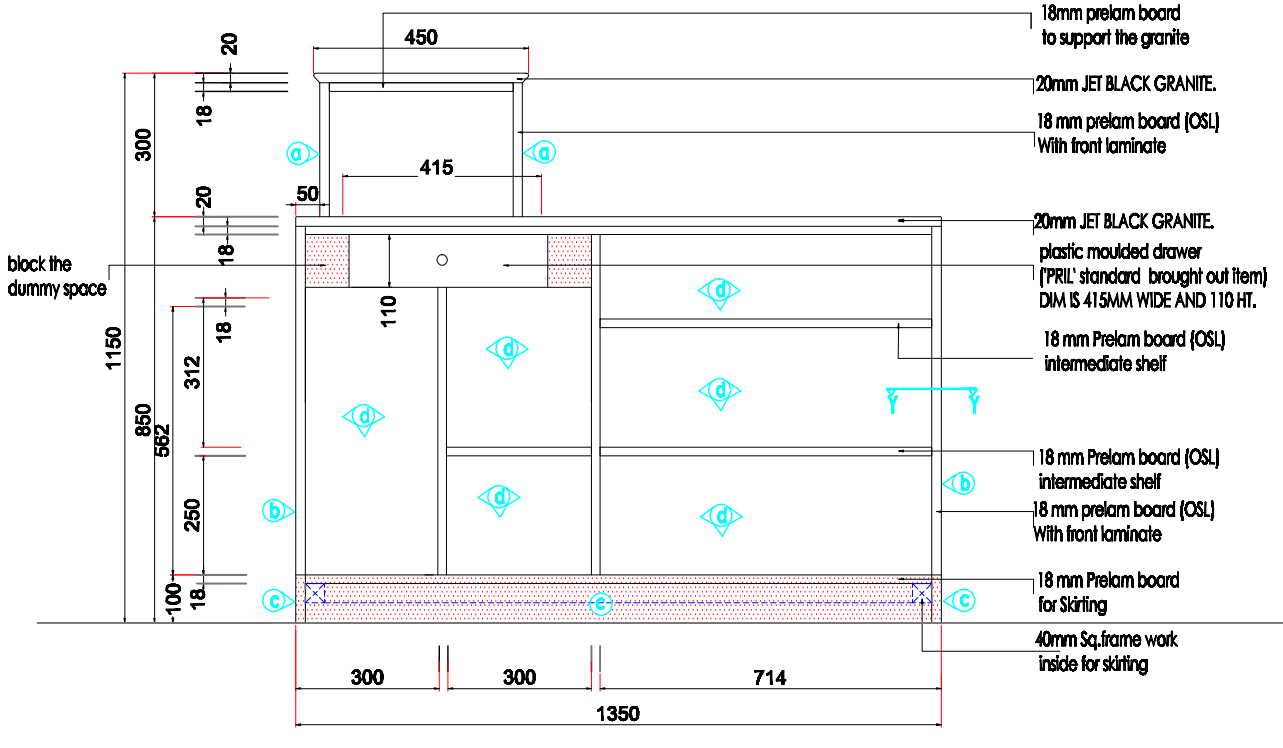

REAR ELV
(SCALE - 1:15)

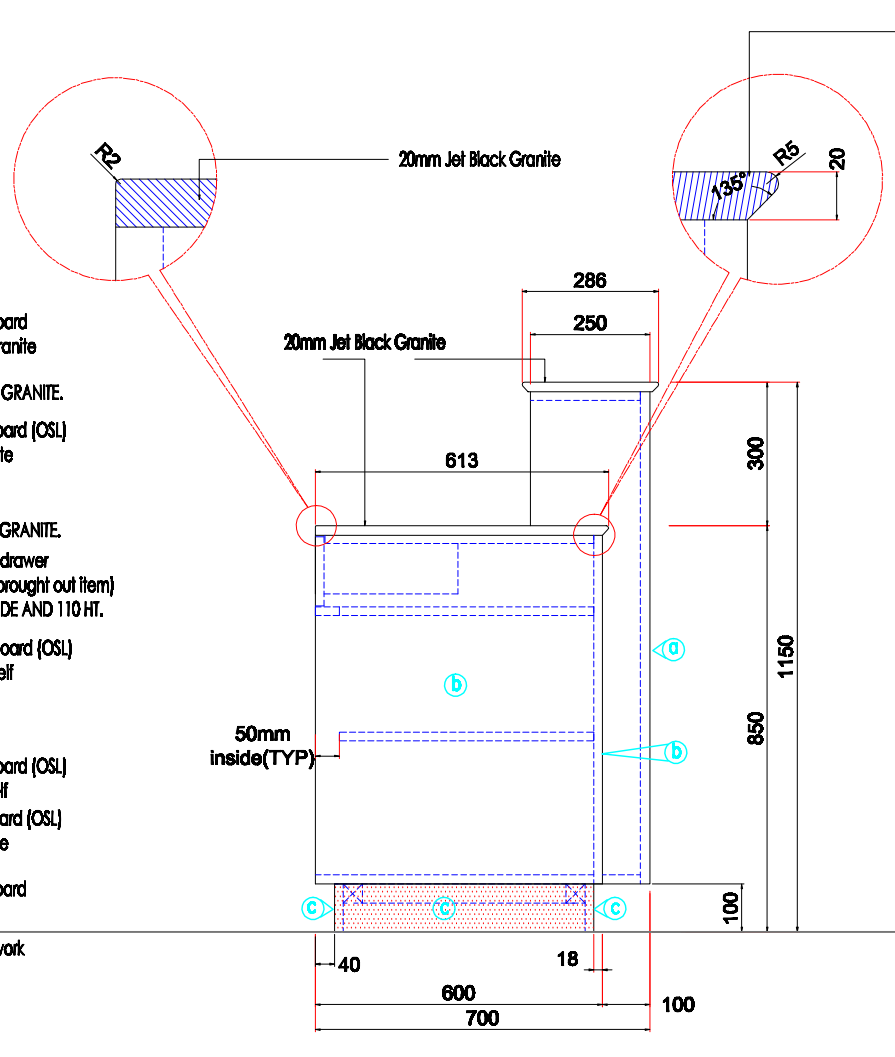

SIDE ELV
(SCALE - 1:15)

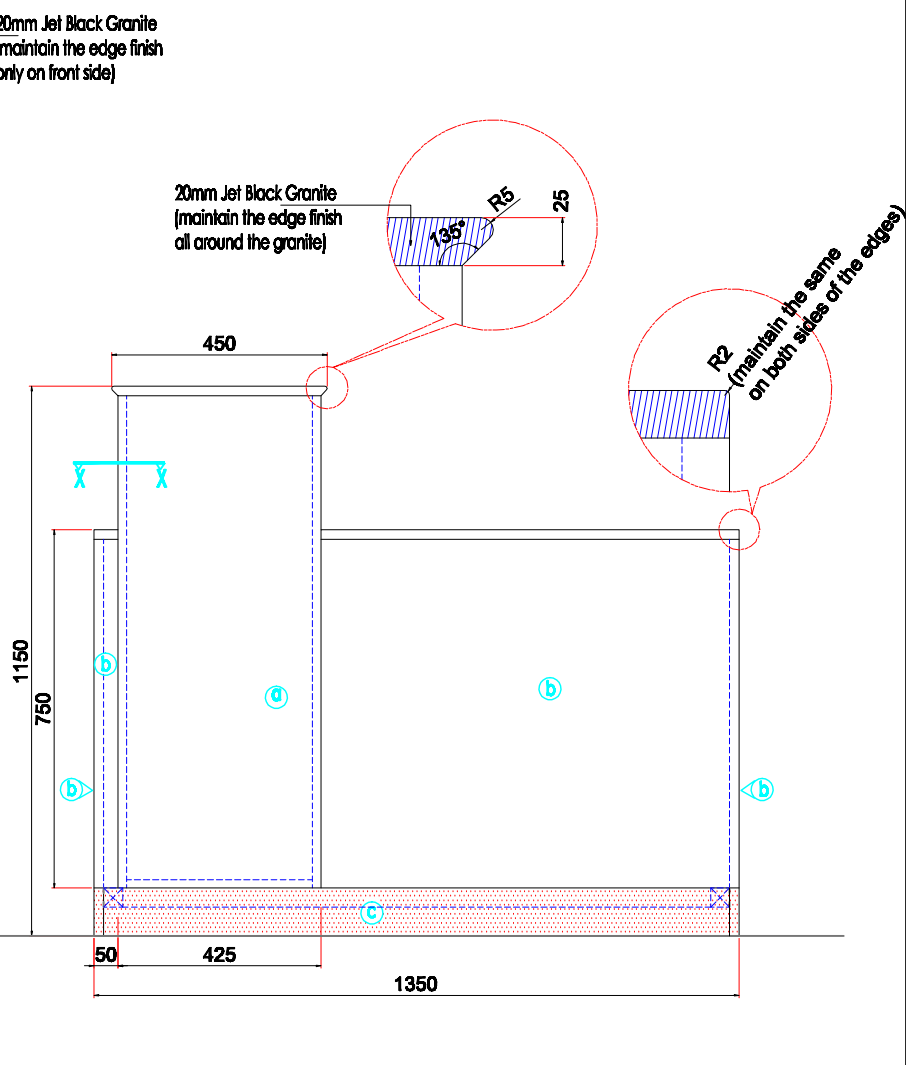

FRONT ELV
(SCALE - 1:15)

REMARKS:

All dimensions in millimetres (mm) unless specified otherwise.

PROJECT : BIG BAZAAR

BILLING CENTRE FRONT UNIT

PROJ. NO :

DWG NO: 1 OF 2

DATE : 04.06.07

REV. NO. : R0

SCALE : NTS

DRAWN : arun

CHECKED : SURESH

idiom
insights + ideas + implementation
Joseph Chamnanur Memorial Hall, Off Krishna Temple Rd, 1 A Cross, 1st Stage, Indiranagar, Bangalore-560038, www.idiom.co.in