SECTION-FF (REF DWG NO-1)

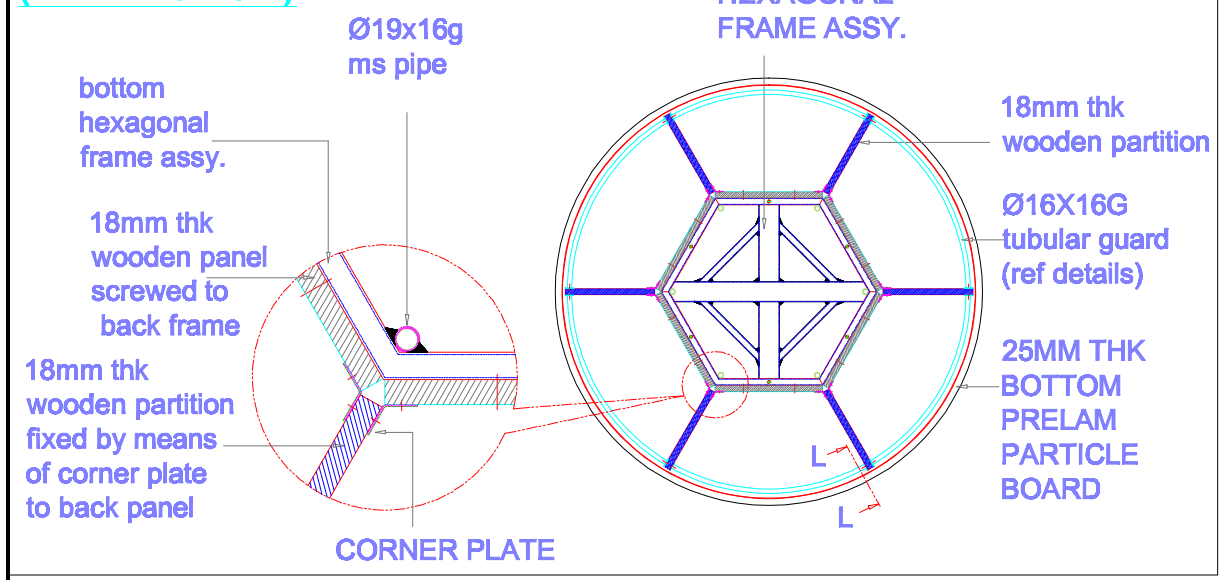

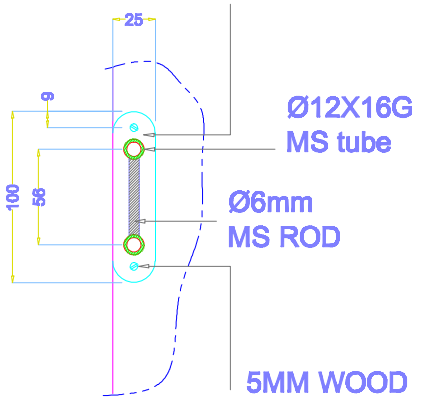

SECTION-LL

BLOWN UP VIEW

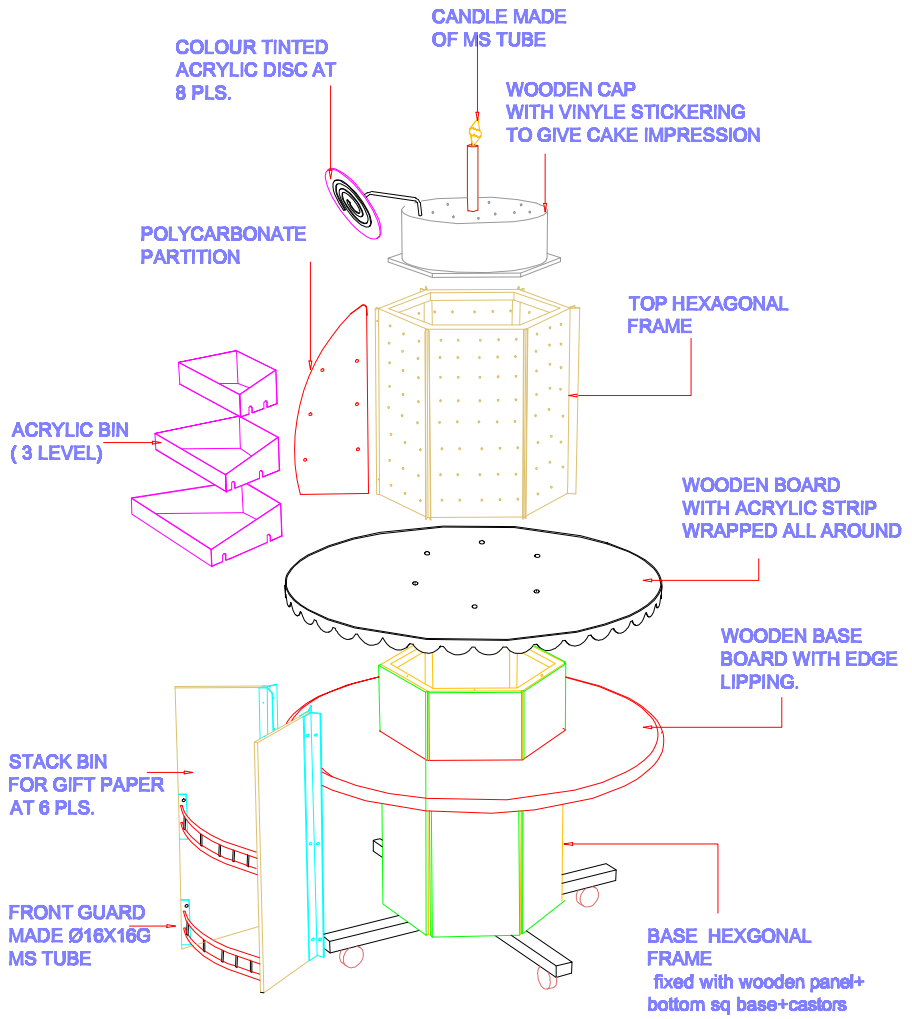

WOODEN PARTITION DETAIL

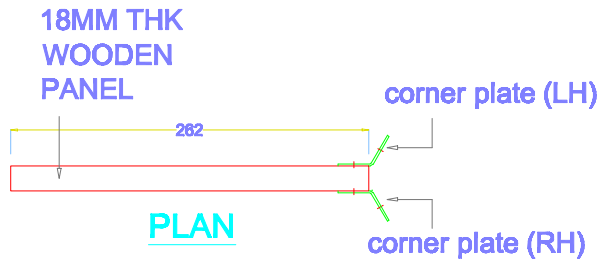

GUARD DETAIL

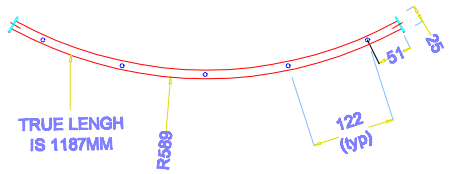

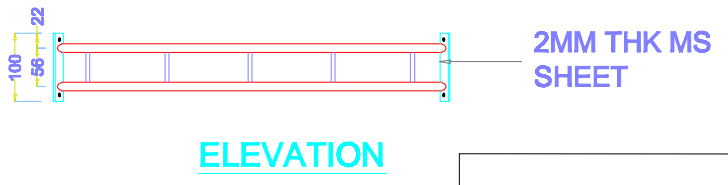

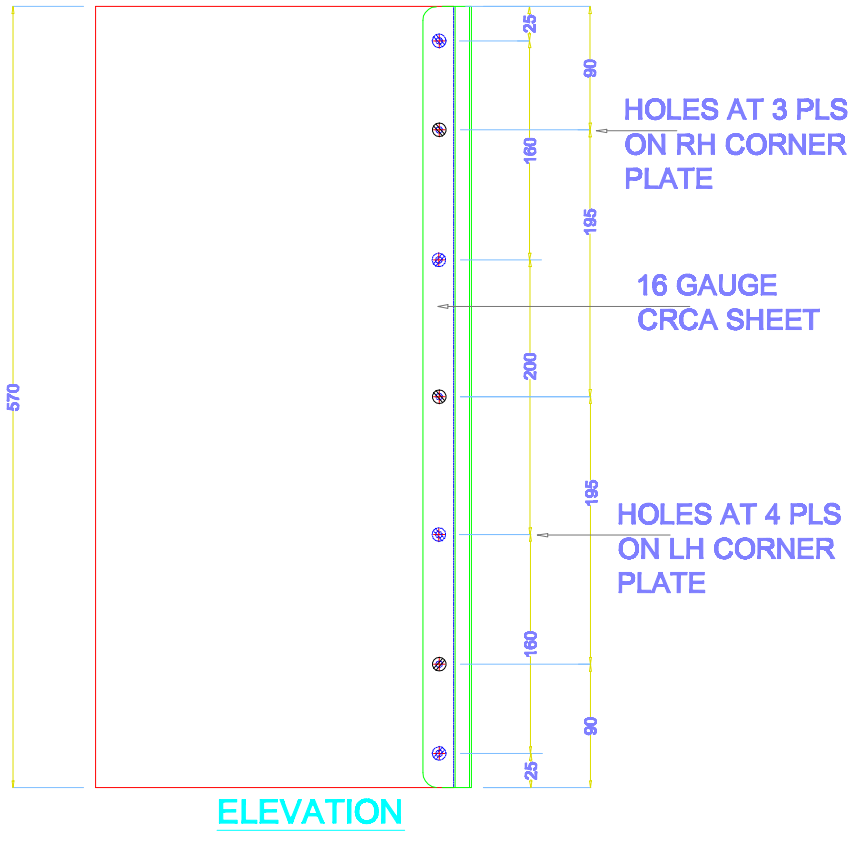

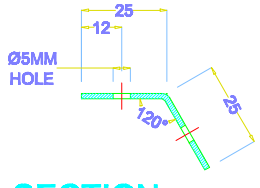

ACRYLIC BIN

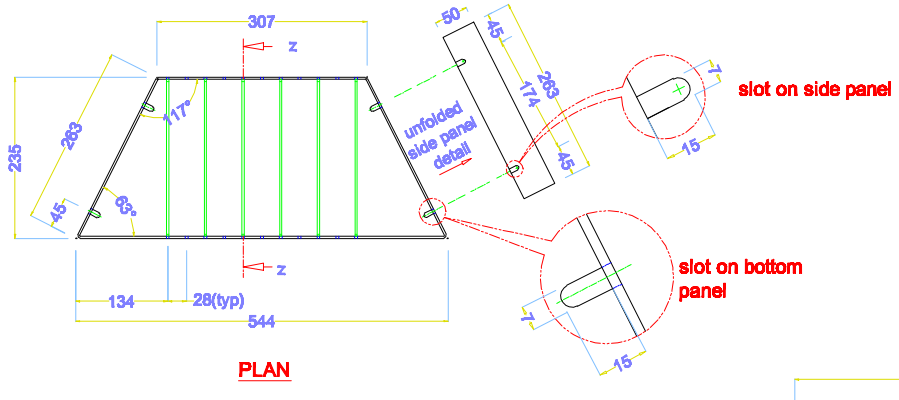

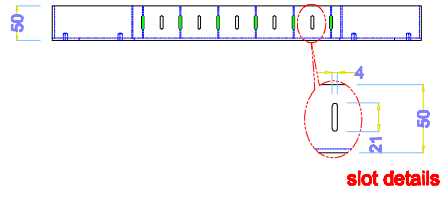

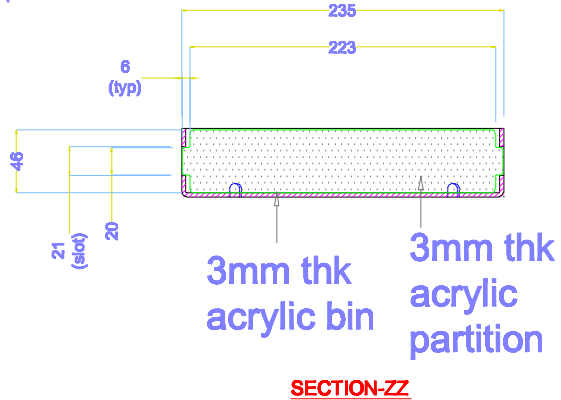

REVISIONS:

		DATE	SIGN.

COUNT OF FSU'S :

NOTE :

MATL.:
FINISH :
COLOUR :
TOLERENCE:

CLIENT :

PROJECT :
HOME DECOR

PRODUCT :
B'DAY CITY kiosk

TITLE :

PROJ. NO :

FILE NAME :
DRAWN : arun
DATE : 25/08/2006
CHECKED : SURESH . K
DATE : 25/08/2006
SCALE : NTS | REV. NO. :
DRG.NO: 3 OF 3 | ALL DIMENSIONS IN MM ALLOWANCE +/-1 MM

idiom
Joseph Chemmanur Memorial Hall, Off Krishna Temple Rd, 1 A Cross, 1st Stage, Indiranagar, Bangalore-560038, www.idiom.co.in