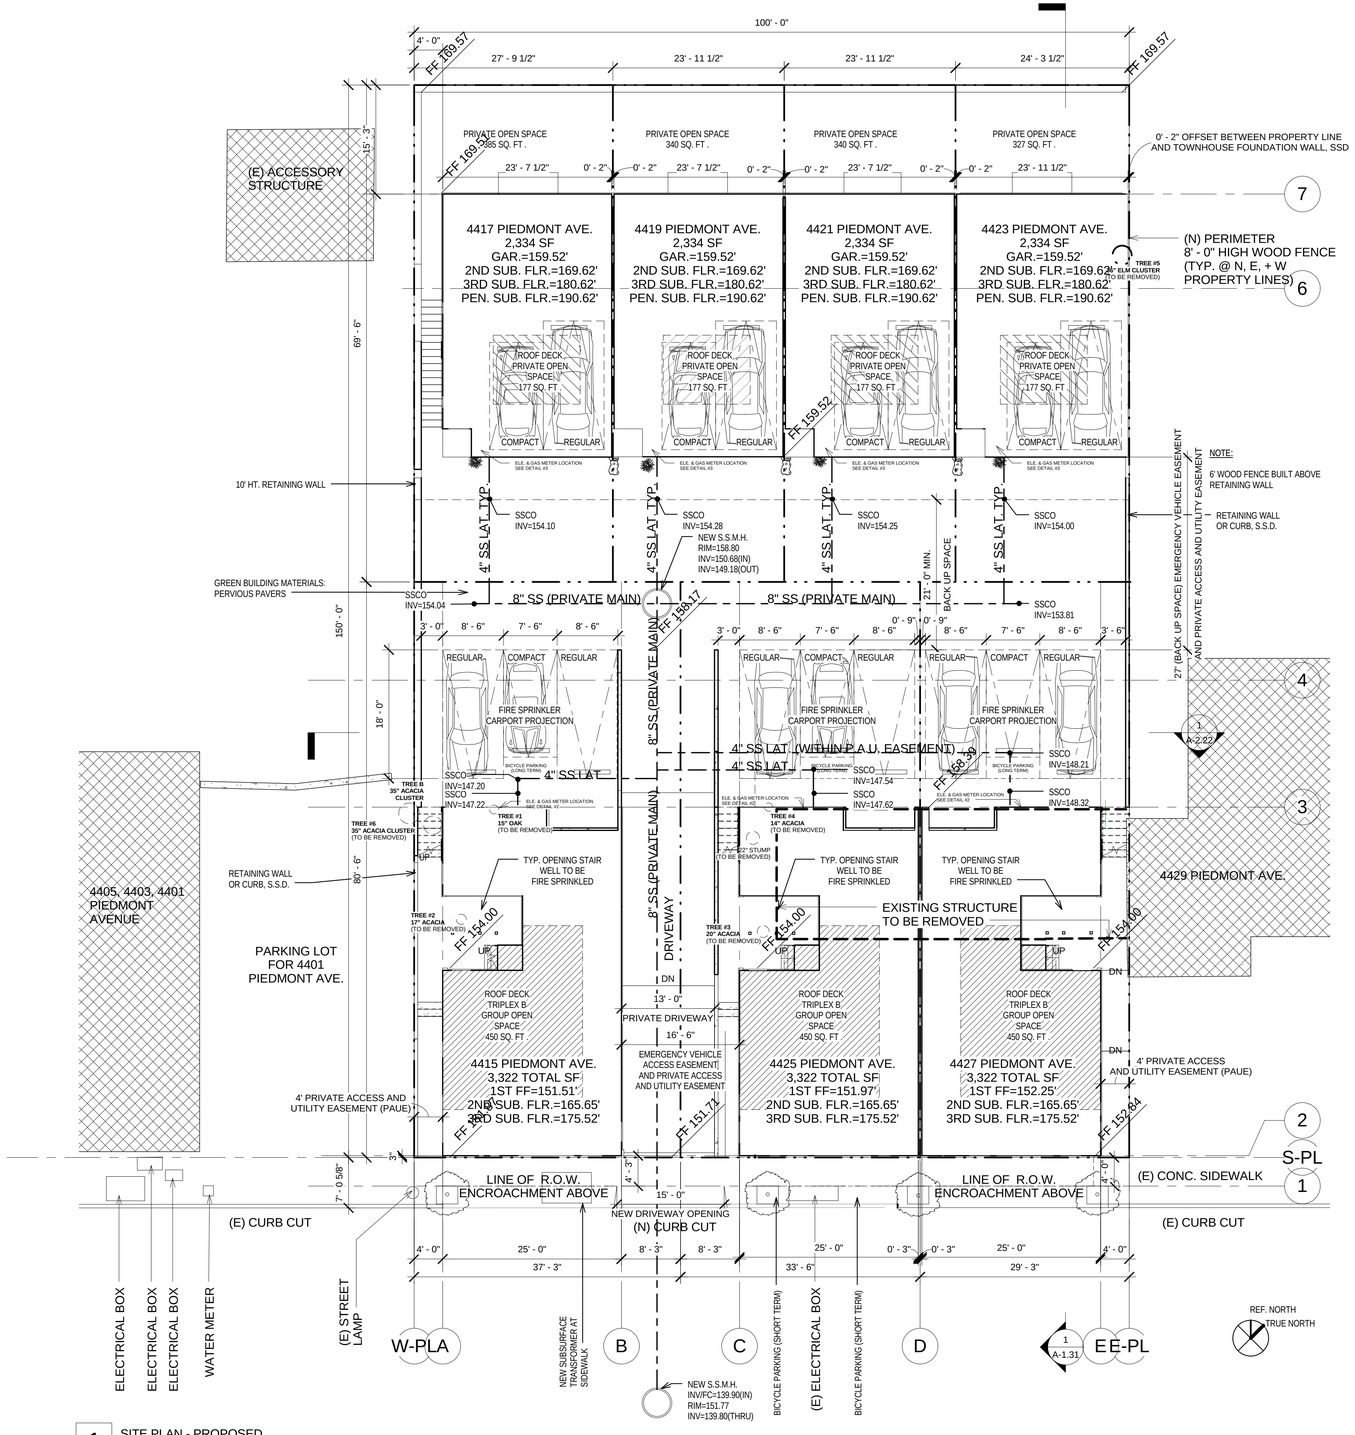

1 SITE PLAN - PROPOSED
SCALE: 1" = 10'-0"