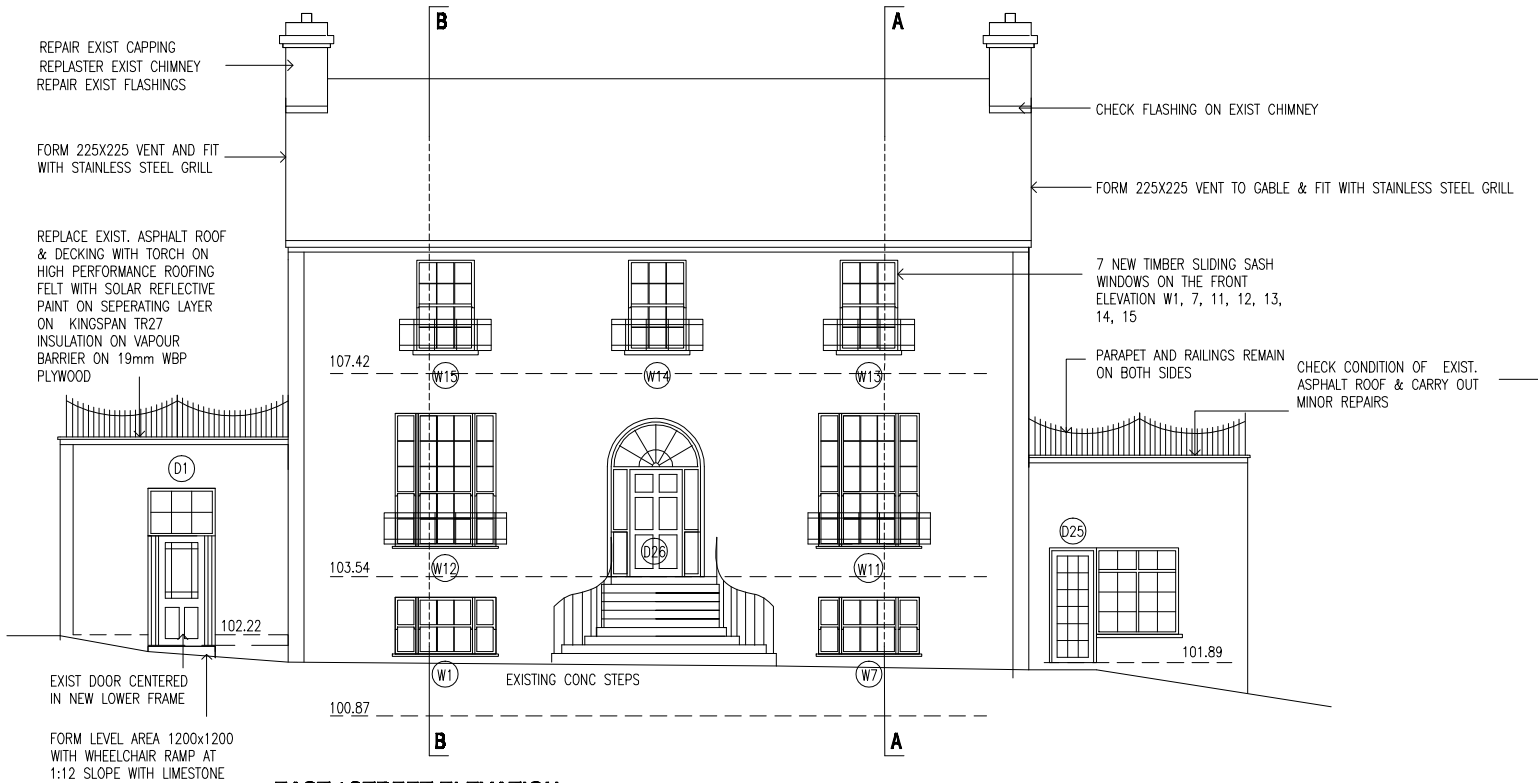

EAST / STREET ELEVATION

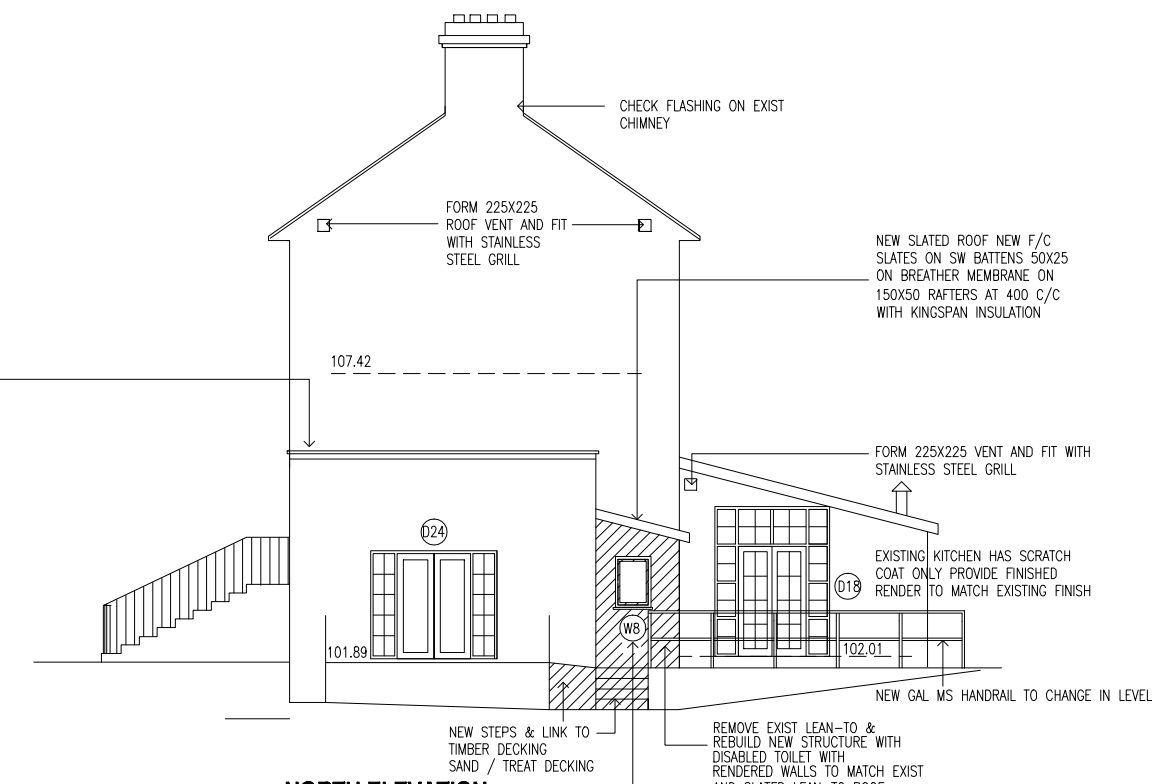

NORTH ELEVATION

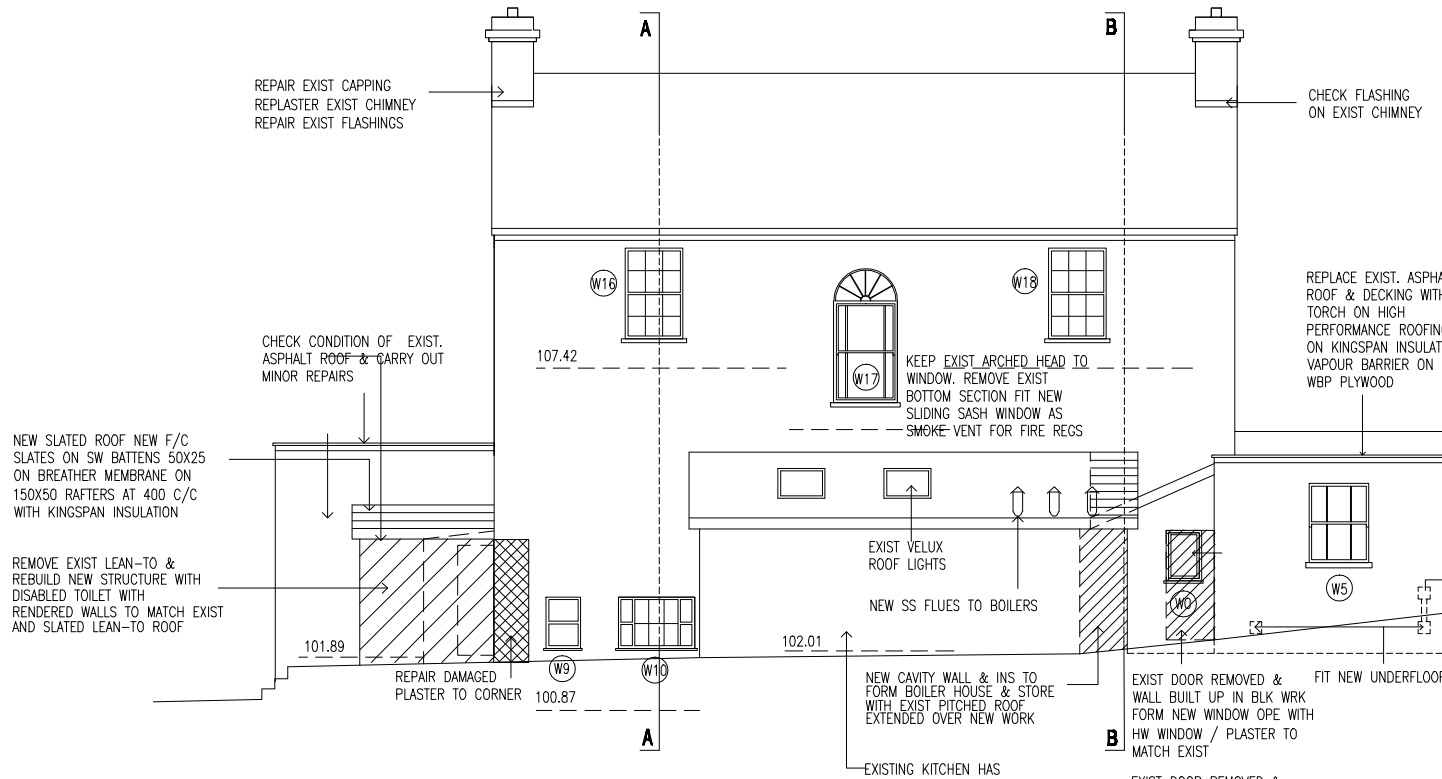

WEST ELEVATION

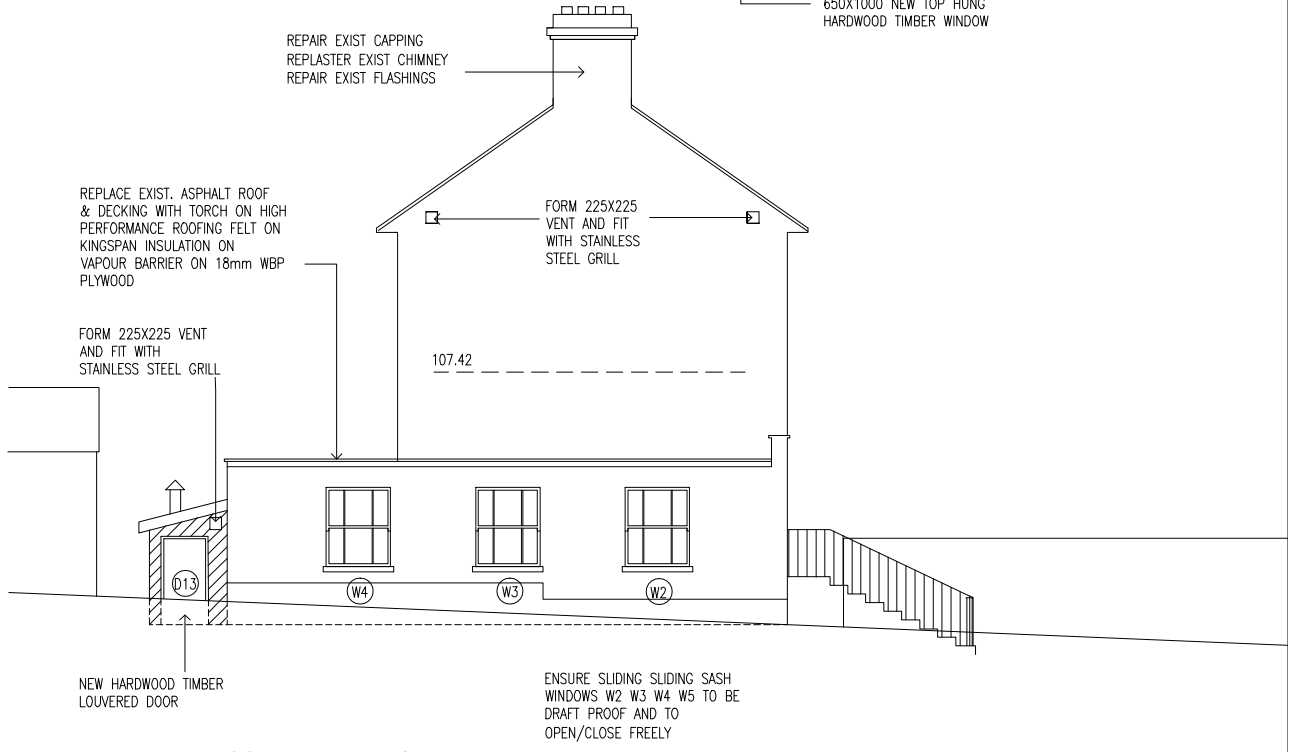

SOUTH ELEVATION

PROJECT
ELYSIUM HOUSE

CLIENT
AGORA (IRL) PUBLISH & SERVICES LTD

DRAWING
TENDER - ELEVATIONS

SCALE
1:100

DATE
JUNE 2006

EA/63

DAVID SMYTH Dip Arch MRIAI ARCHITECT (058) 35461
5 ATLANTIC VIEW, CHURCH RD, TRAMORE, CO. WATERFORD