PRODUCED BY AN AUTODESK EDUCATIONAL PRODUCT

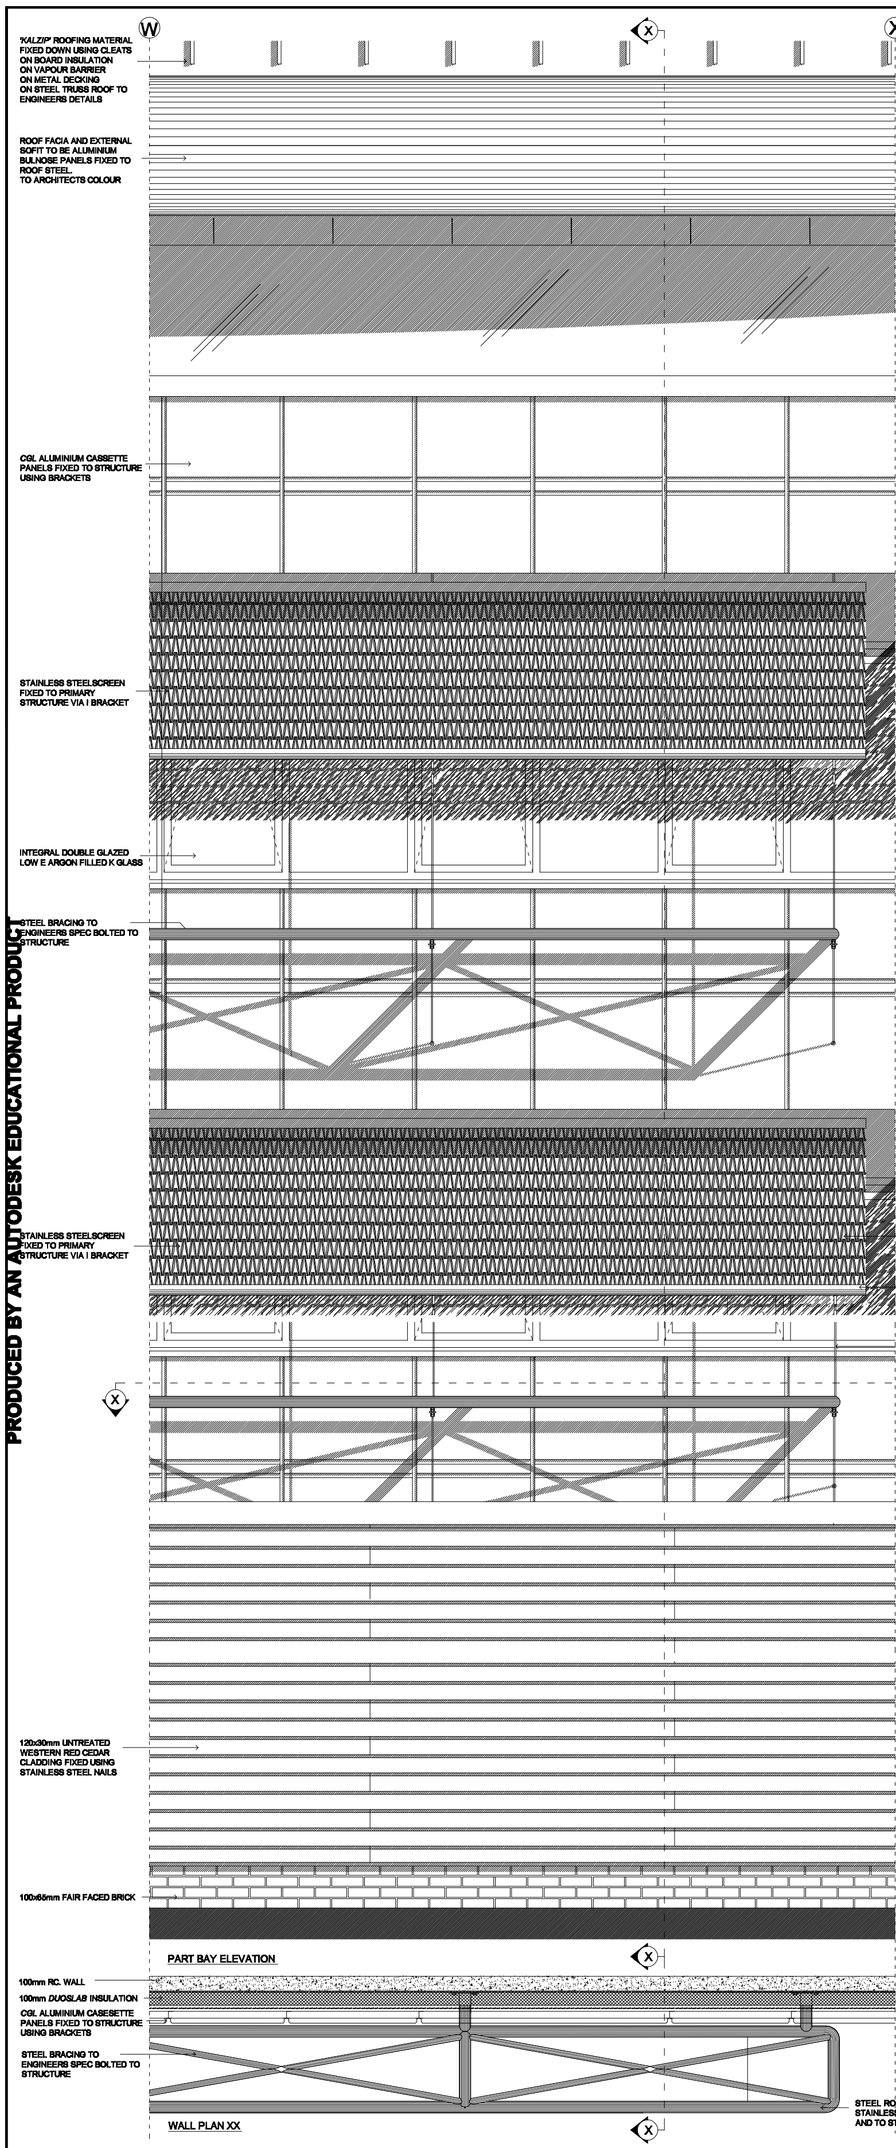

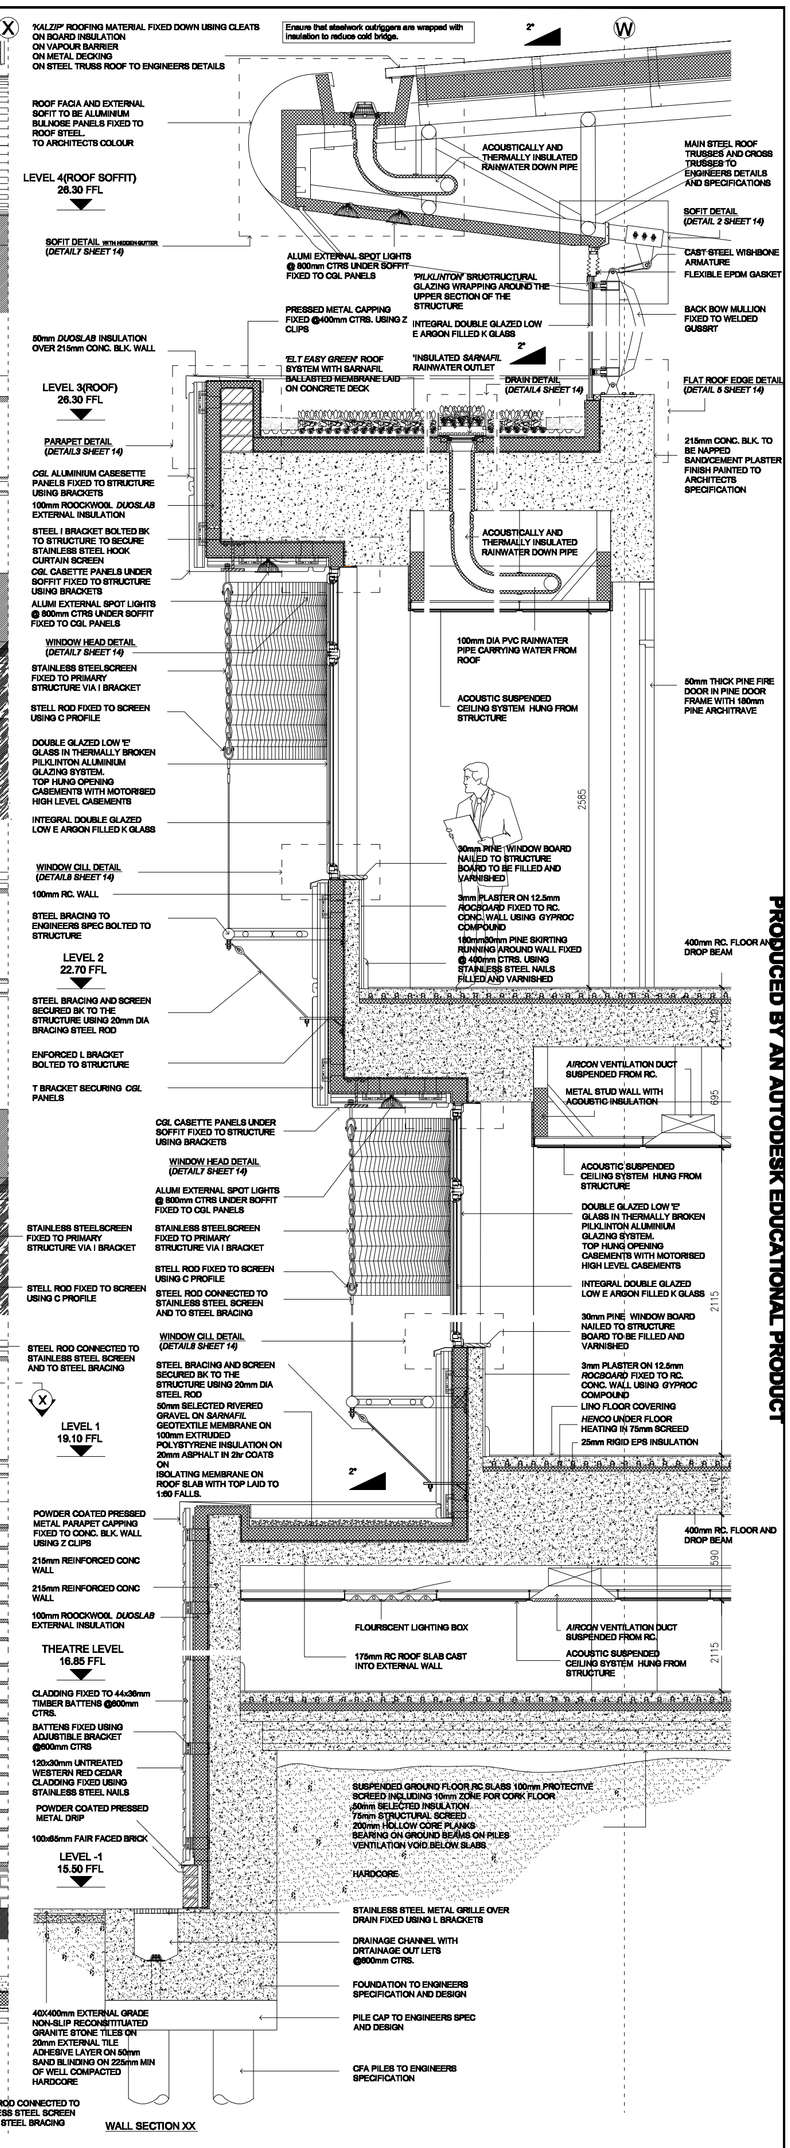

NURSE EDUCATION BUILDING CONTAINING
LECTURER THEATRES, SEMINAR ROOMS, NURSE
PRACTICE ROOMS AND STAFF ROOMS
ARRANGED AROUND A CENTRAL ATRIUM

NURSE EDUCATION BUILDING

TITLE: NURSE EDUCATION BUILDING AT WIT	JOB NO. 4	DATE: APR 07	SHEET NO. 12
LECTURERS: LOY LEE, S. O'BRIEN, M. GRUNDMANN	DRN BY: AB	CKD BY:	SCALE: 1:20
DRAWING: WALL SECTION X-X	APPRVD BY:		
A.J BROWNE ARCHITECTURAL TECHNOLOGY 20011746 AT3	GROUP LECTURER: LOY LEE		
	CRIT: FINAL CRIT		
	PROJECT: FINAL CRIT - PROJECT 4		

PRODUCED BY AN AUTODESK EDUCATIONAL PRODUCT
PRODUCED BY AN AUTODESK EDUCATIONAL PRODUCT
PRODUCED BY AN AUTODESK EDUCATIONAL PRODUCT