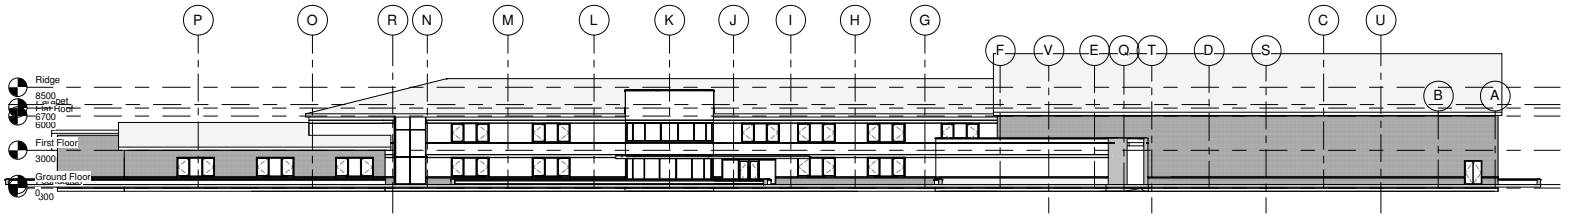

1 **South**
1 : 200

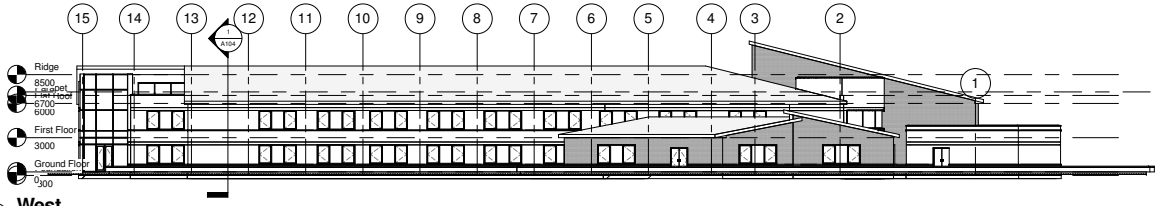

2 **West**
1 : 200

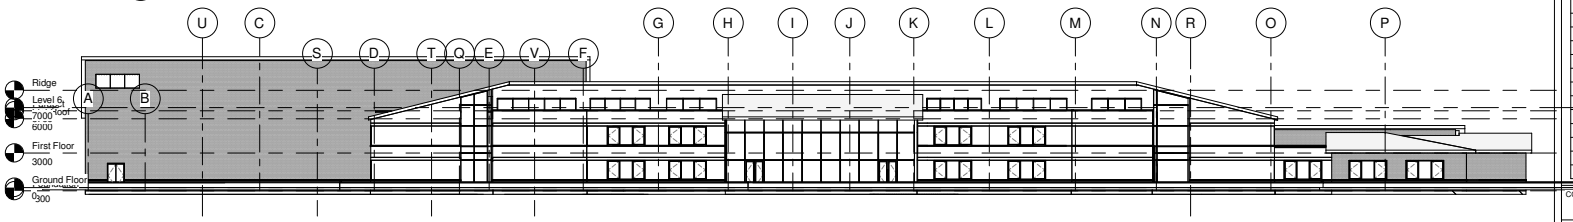

3 **North**
1 : 200

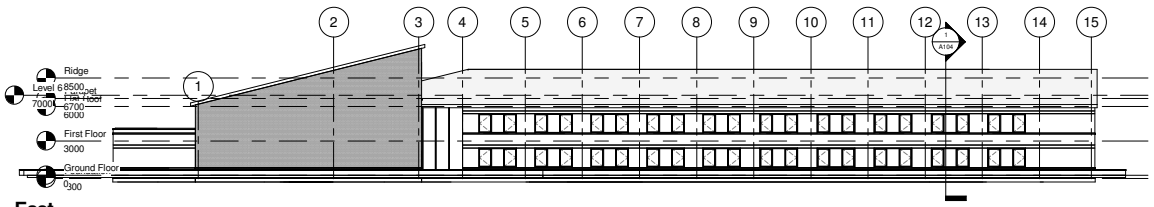

4 **East**
1 : 200

Rev	Description	Date

CODE	SUITABILITY DESCRIPTION
STATUS	PURPOSE OF ISSUE

AUTODESK.
www.autodesk.com/revit

PROJECT
Project Name

TITLE
Elevations

CLIENT
Owner

DRAWN BY	CHECKED BY	DATE
Author	Checker	08/31/14

SCALE (@ A1)	PROJECT NUMBER
1 : 200	Project Number

DRAWING NUMBER	REV
A102	

02/09/2014 23:41:53