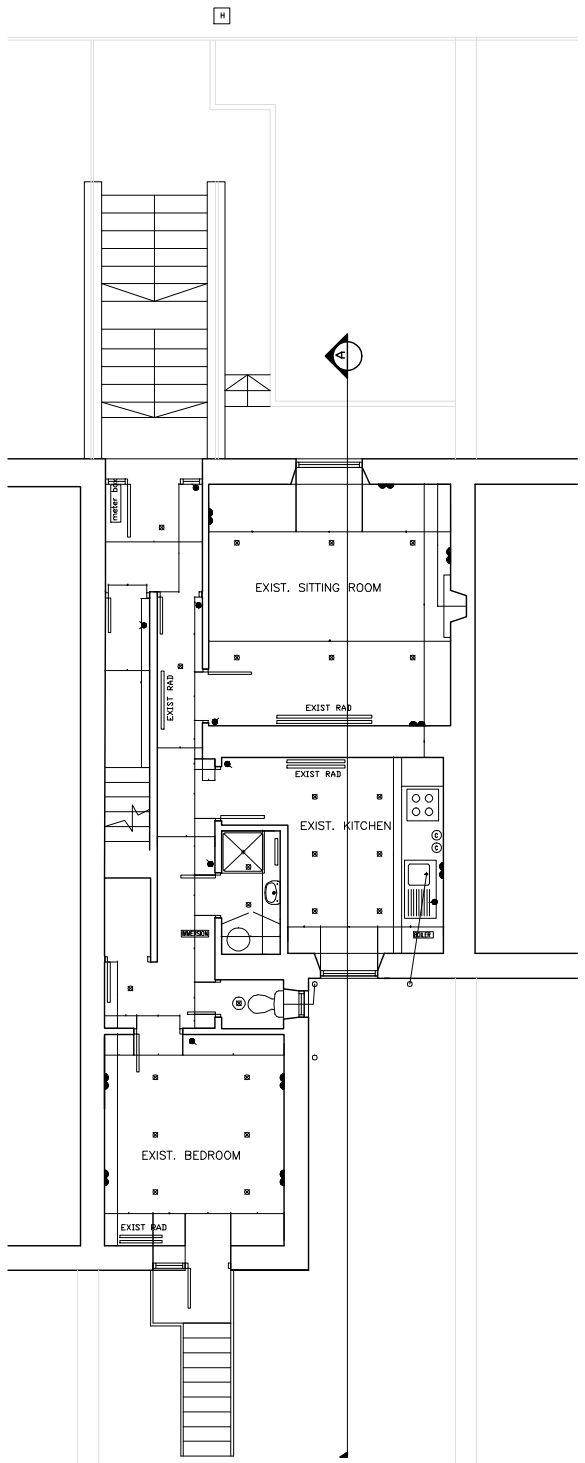

GROUND FLOOR PLAN
SCALE 1:50

Elevation
SCALE 1:50

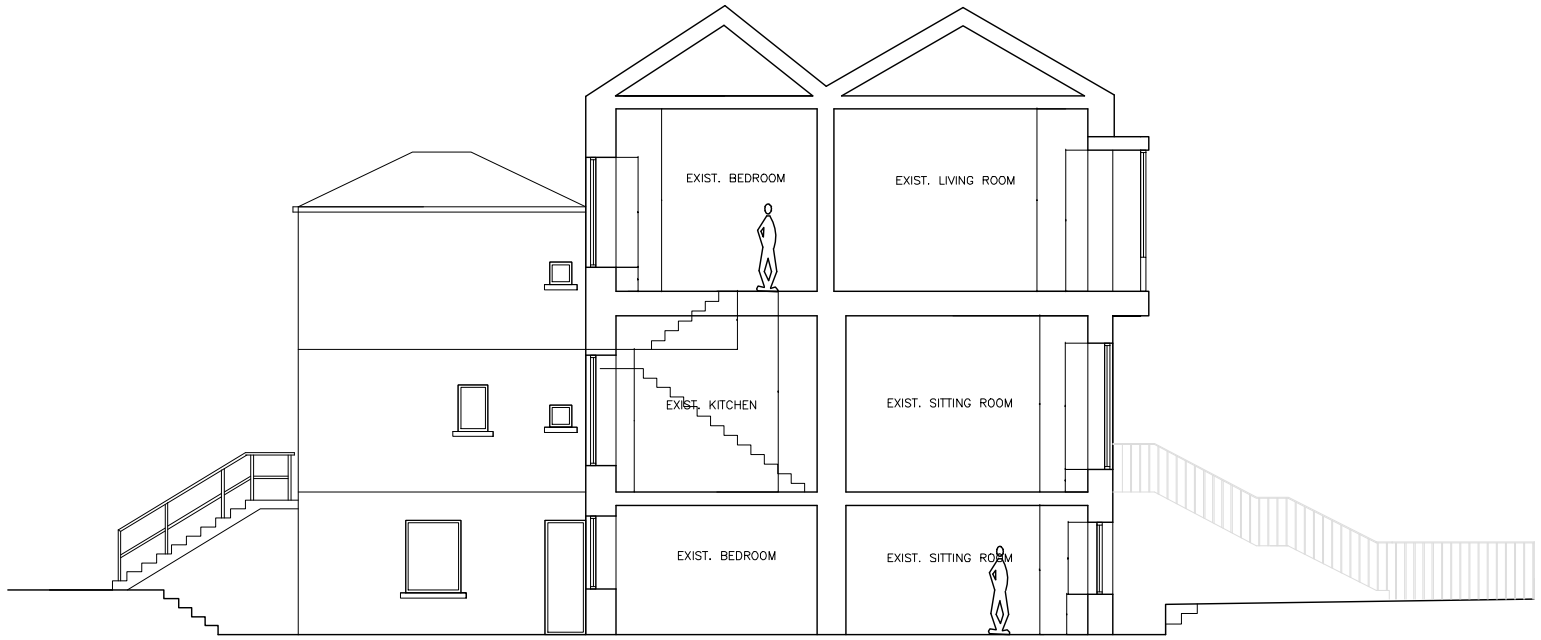

SECTION A–A
SCALE 1:50

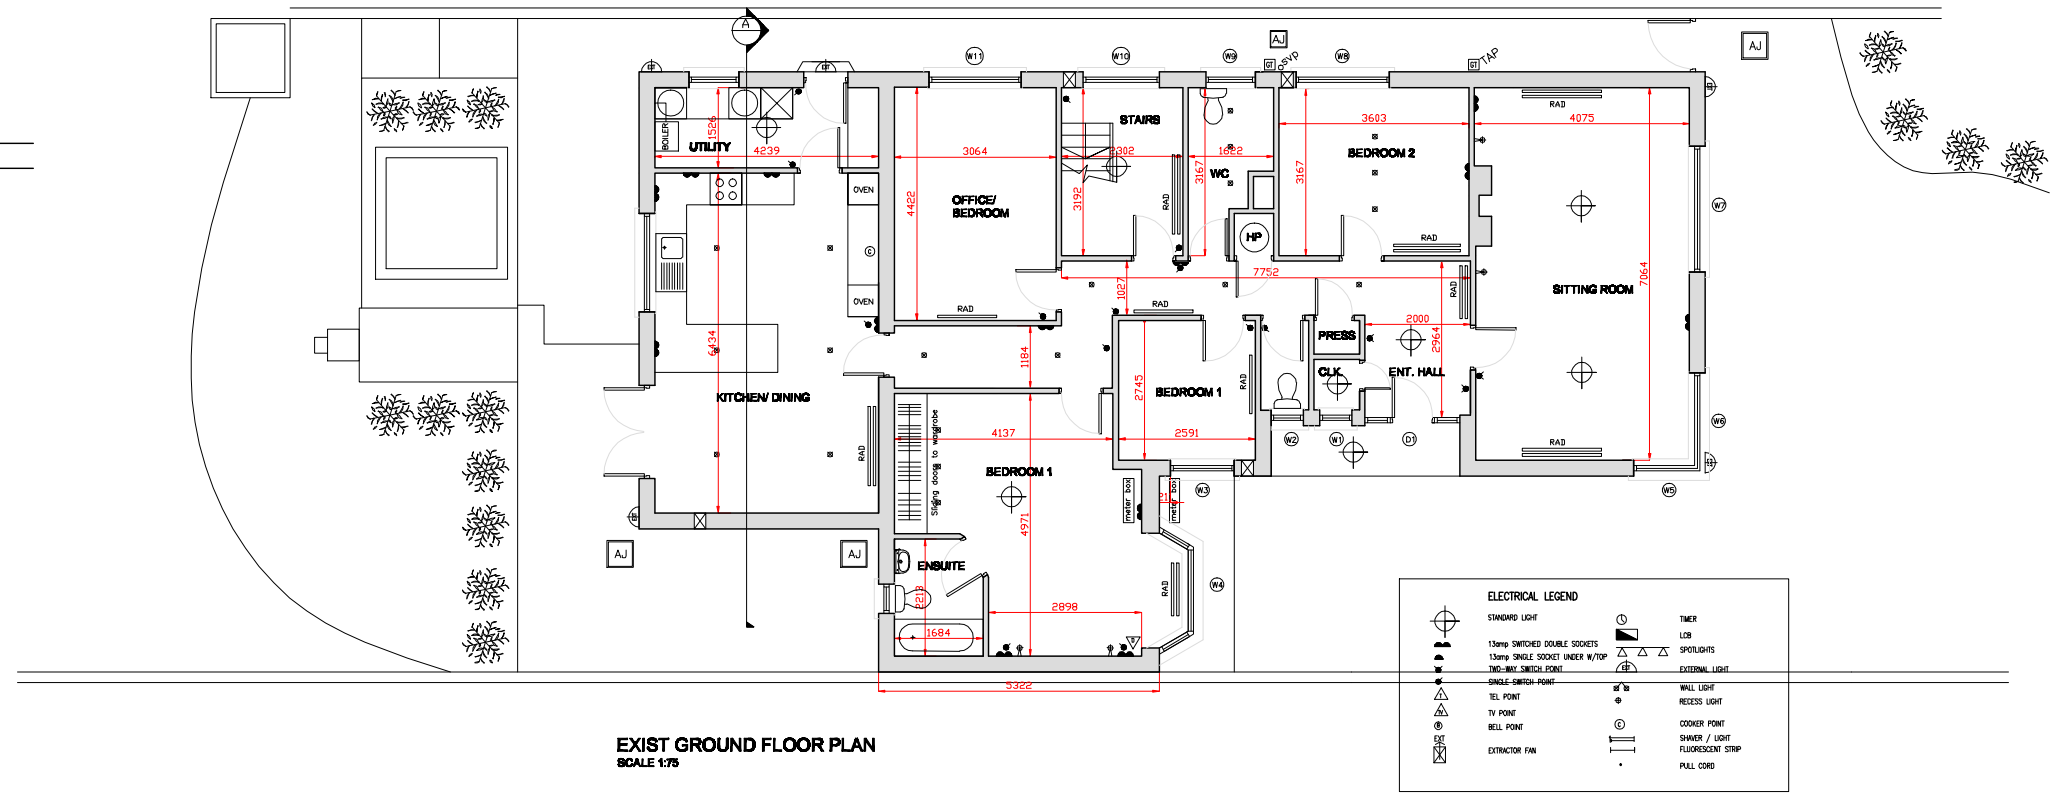

EXIST GROUND FLOOR PLAN
SCALE 1:75

Project	
Surveys	
Task Surveying	Prepared by A.J. Browne