PRODUCED BY AN AUTODESK EDUCATIONAL PRODUCT

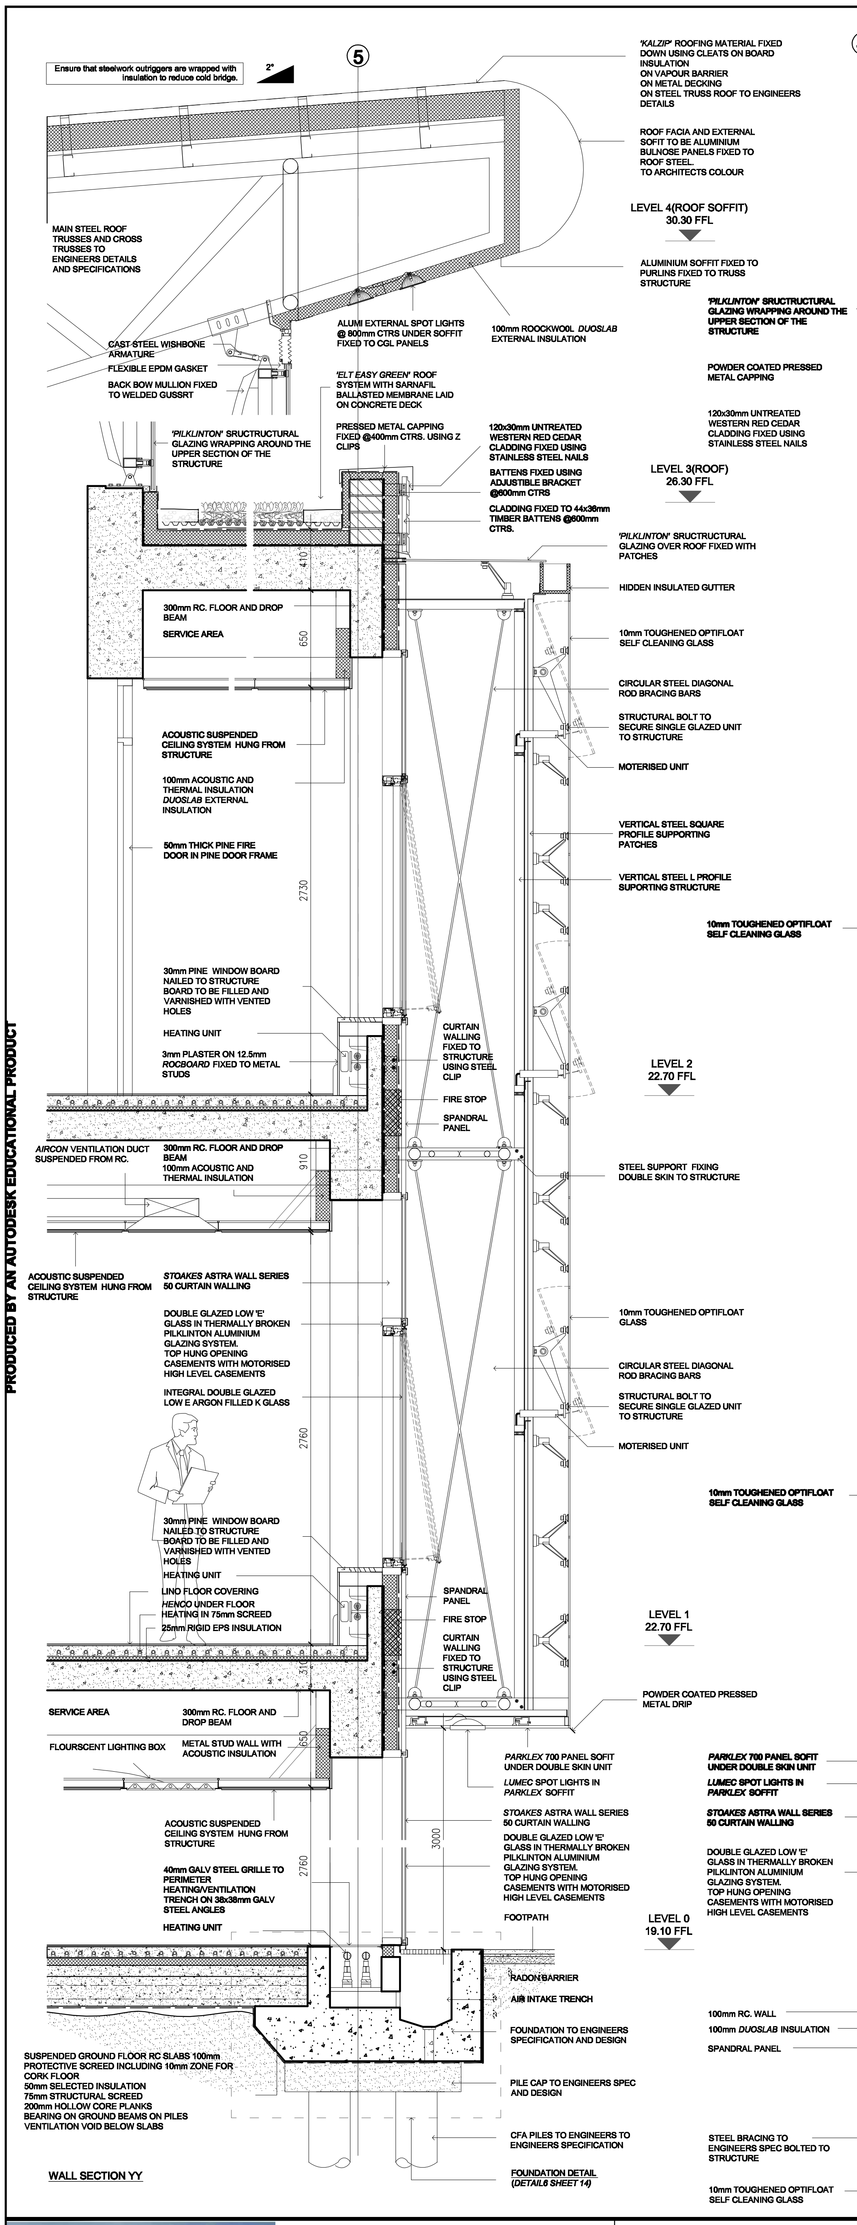

WALL SECTION YY

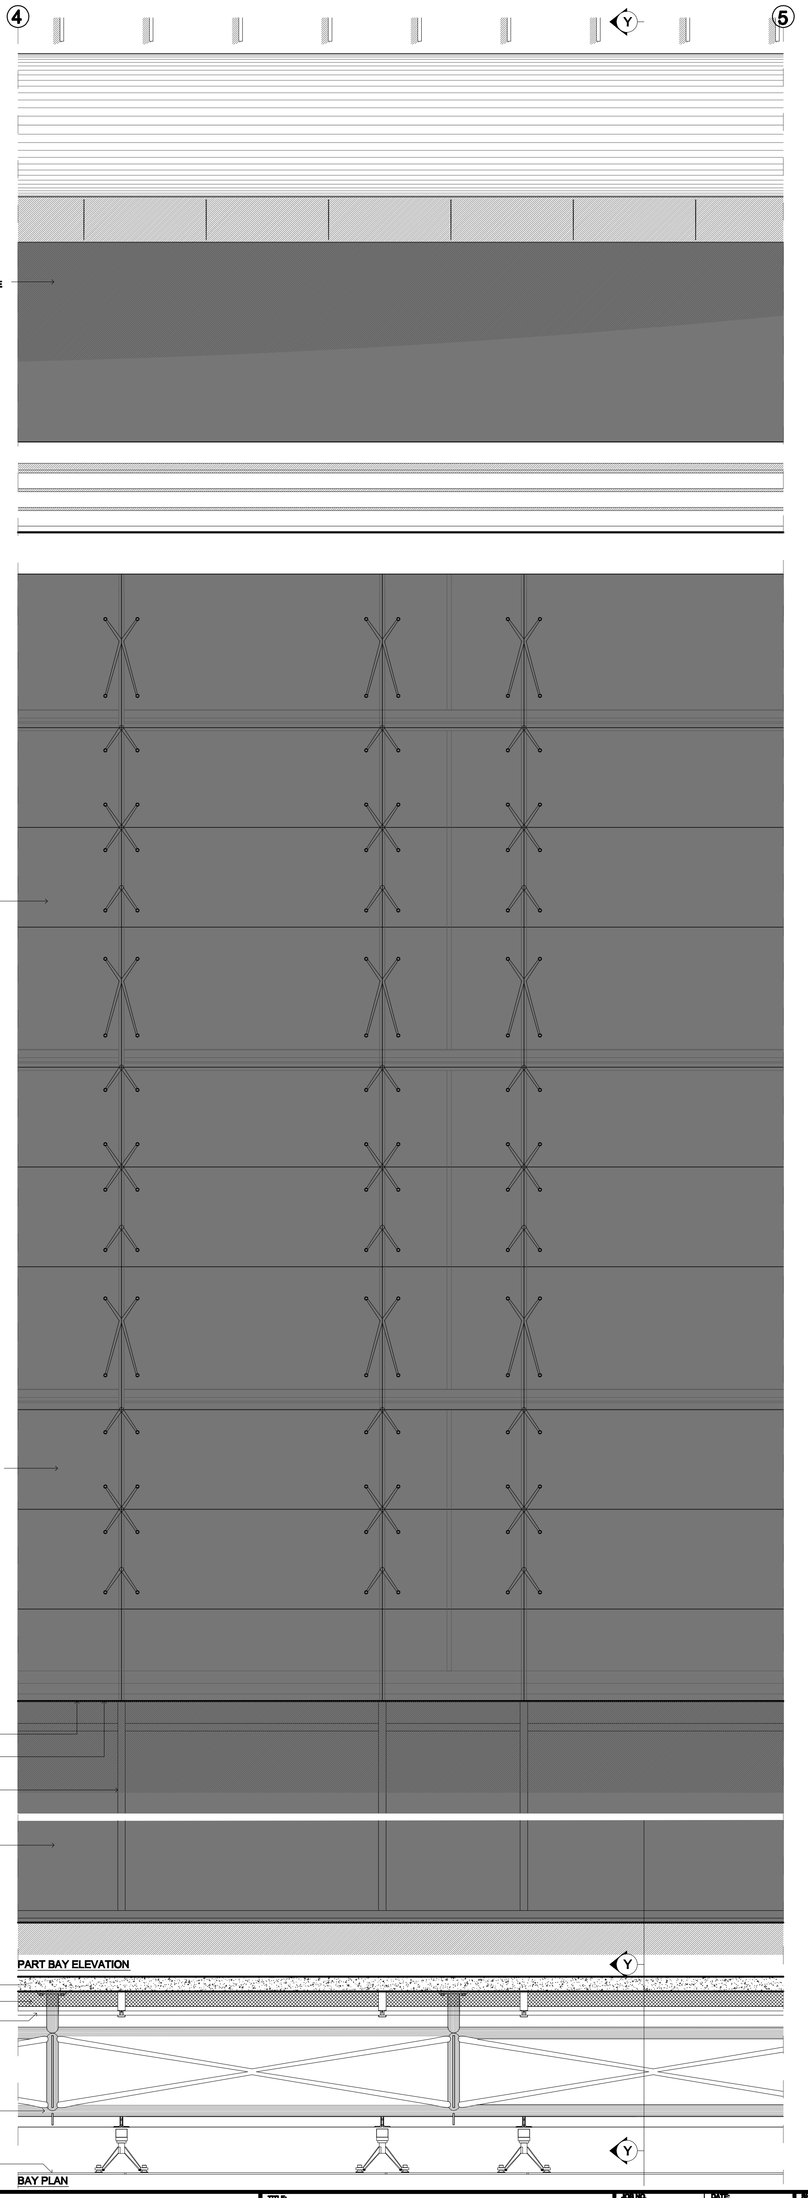

BAY PLAN

NURSE EDUCATION BUILDING CONTAINING LECTURE THEATRES, SEMINAR ROOMS, NURSE PRACTICE ROOMS AND STAFF ROOMS ARRANGED AROUND A CENTRAL ATRIUM

NURSE EDUCATION BUILDING

TITLE: NURSE EDUCATION BUILDING AT WIT	JOB NO. 4	DATE: APR 07	SHEET NO: 13
LECTURERS: LOY LEE, S. O'BRIEN, M. GRUNDMANN	DRN BY: AB	CKD BY:	SCALE: 1:20
DRAWING: WALL SECTION Y-Y	APPRVD BY:		
A.J BROWNE ARCHITECTURAL TECHNOLOGY 20011746 AT3	GROUP LECTURER: LOY LEE		
	CRIT: FINAL CRIT		
	PROJECT: FINAL CRIT - PROJECT 4		

PRODUCED BY AN AUTODESK EDUCATIONAL PRODUCT
PRODUCED BY AN AUTODESK EDUCATIONAL PRODUCT
PRODUCED BY AN AUTODESK EDUCATIONAL PRODUCT