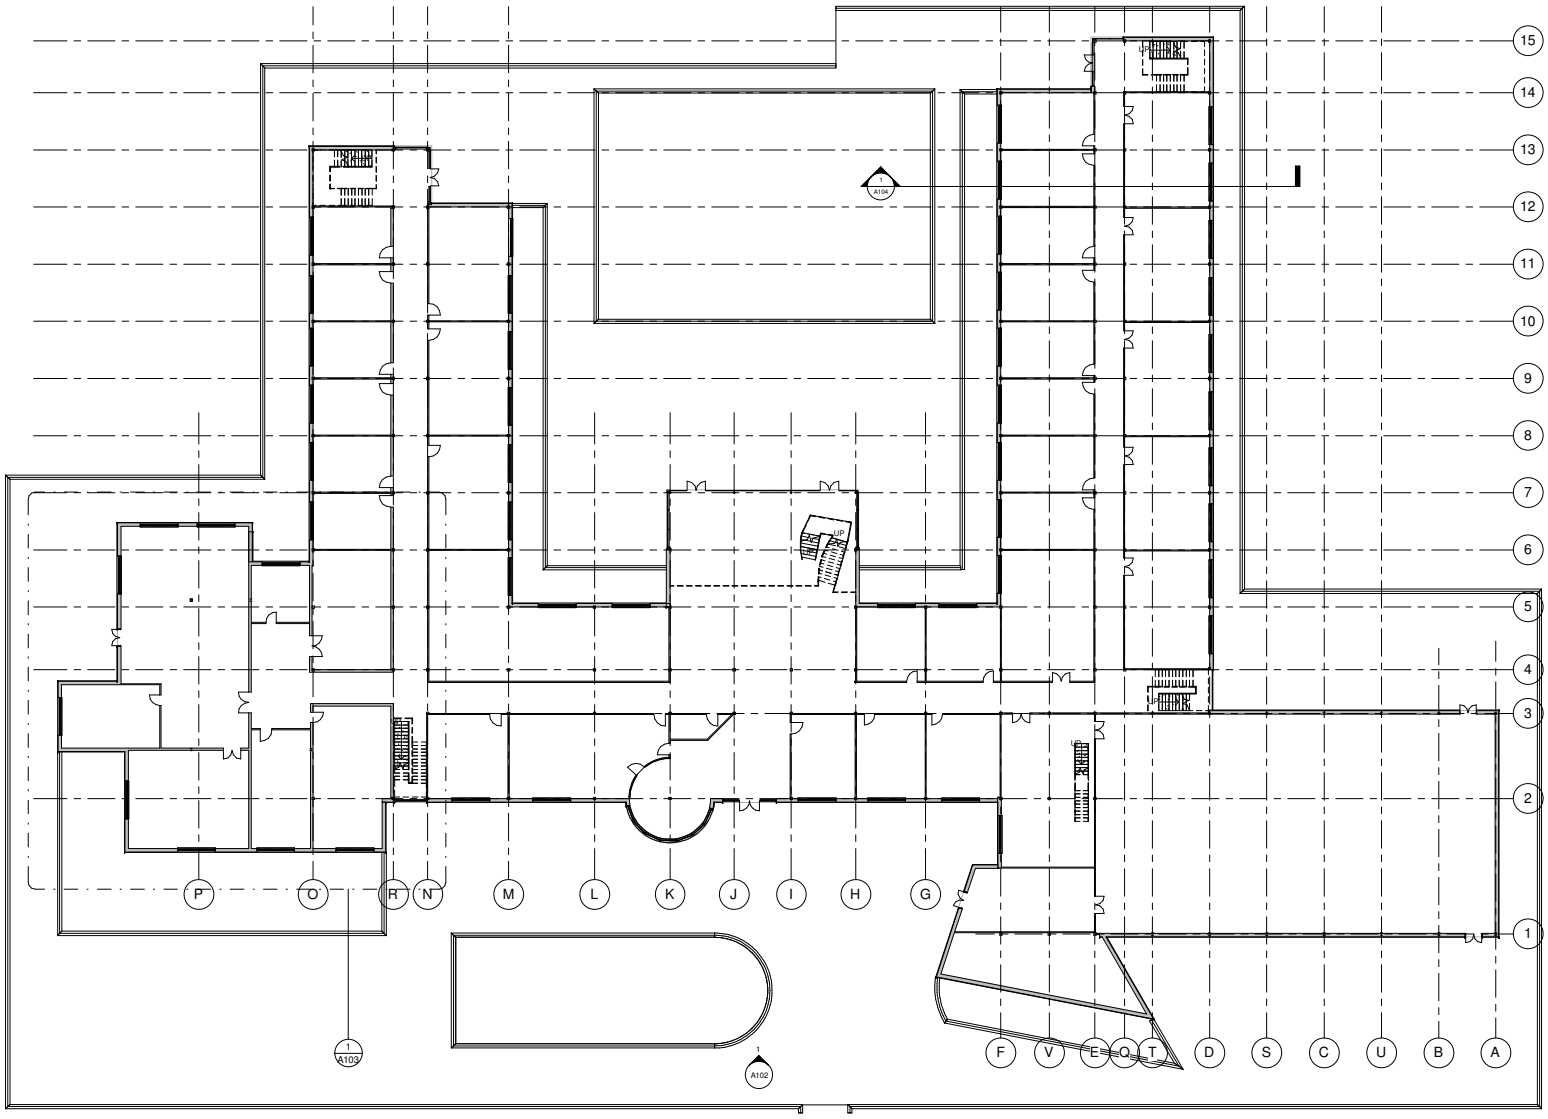

1 **Ground Floor**
1 : 200

Rev	Description	Date

CODE	SUITABILITY DESCRIPTION
STATUS	PURPOSE OF ISSUE

AUTODESK
www.autodesk.com/revit

PROJECT
Project Name

TITLE
Ground Floor Plan

CLIENT
Owner

DRAWN BY	CHECKED BY	DATE
Author	Checker	08/31/14

SCALE (@ A1)	PROJECT NUMBER
1 : 200	Project Number

DRAWING NUMBER	REV
A101	

02/09/2014 23:41:00