PRODUCED BY AN AUTODESK EDUCATIONAL PRODUCT

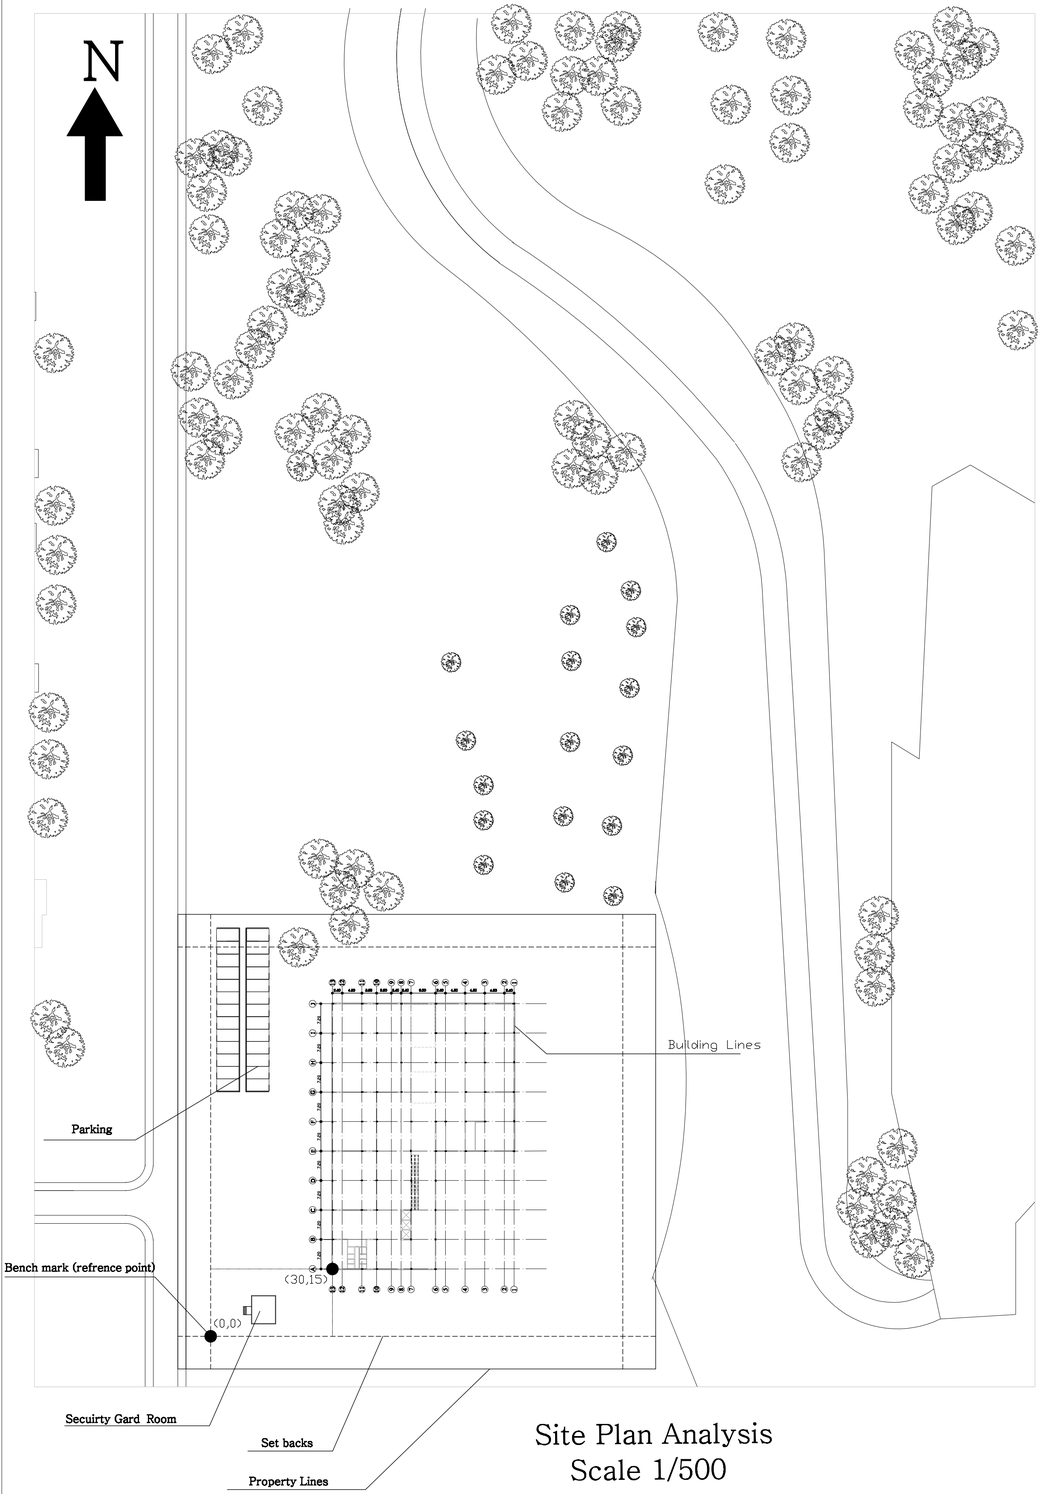

Site Plan Analysis
Scale 1/500

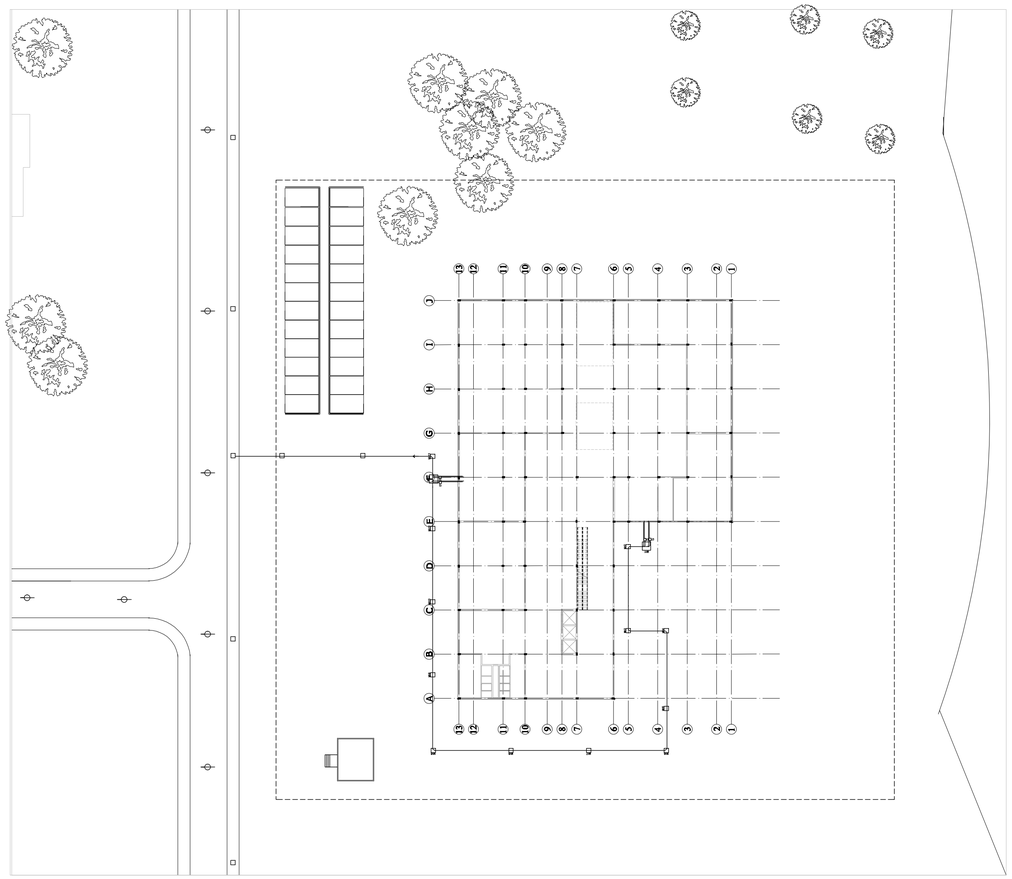

Site Plan Analysis
Scale 1/200

Faculty of Engineering
Architectural Engineering Department

Grading Criteria

1. Understanding	1
2. Application	4
3. Standards and building codes	1
4. Calculations	1
5. Construction drawings	3
Total grade	10

Notes

Advanced Building Construction Systems ARCH 410	Topic: Low Rise office building Long Span Structure	Student Name:	Fatimah Saeed AlHefaity 200912596 Asagirh Khamees AlKaabi 200935468	Sheet Title:	Site Plan	Instructors:	Fayez Mohamed Fikry M.A.	☐ On Time ☐ Late
		Student ID:	Shayma Hamed 200935150	Scale:	1/500- 1/200	Signature:		D1

PRODUCED BY AN AUTODESK EDUCATIONAL PRODUCT
PRODUCED BY AN AUTODESK EDUCATIONAL PRODUCT
PRODUCED BY AN AUTODESK EDUCATIONAL PRODUCT