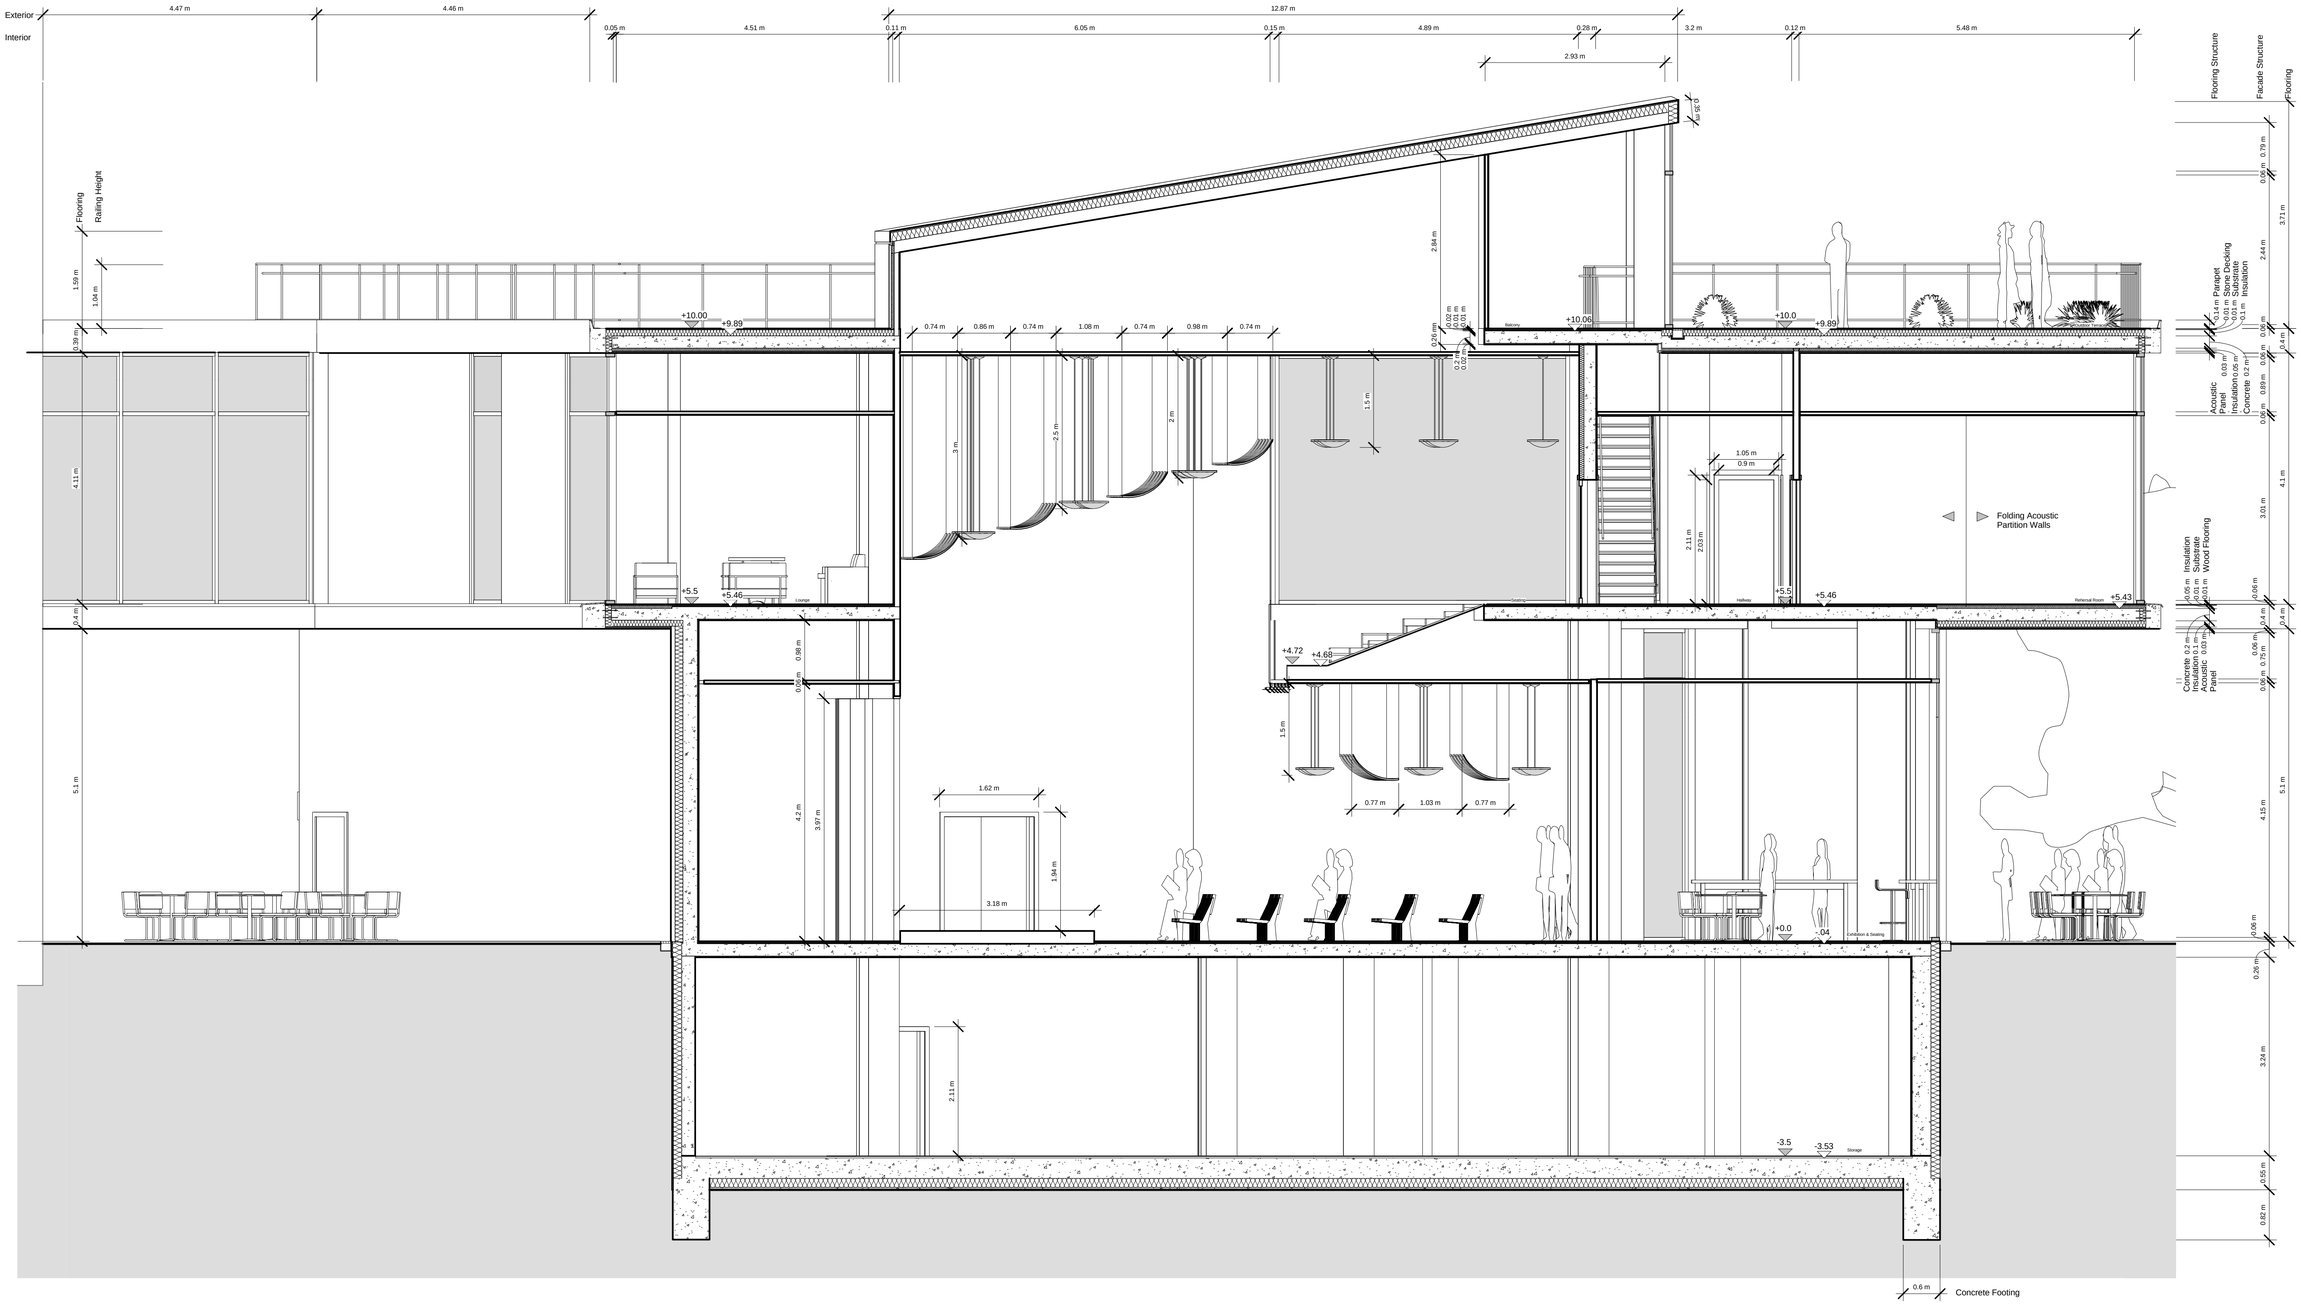

Exterior
Interior
4.47 m
4.46 m
12.87 m
0.05 m
4.51 m
0.11 m
6.05 m
0.15 m
4.89 m
0.28 m
3.2 m
0.12 m
5.48 m
2.93 m
Flooring
Railing Height
Flooring Structure
Facade Structure
Flooring
Parapet
Stone Decking
Substrate
Insulation
Acoustic Panel
Insulation
Concrete
Insulation
Substrate
Wood Flooring
Concrete
Insulation
Acoustic Panel
Folding Acoustic Partition Walls
Concrete Footing