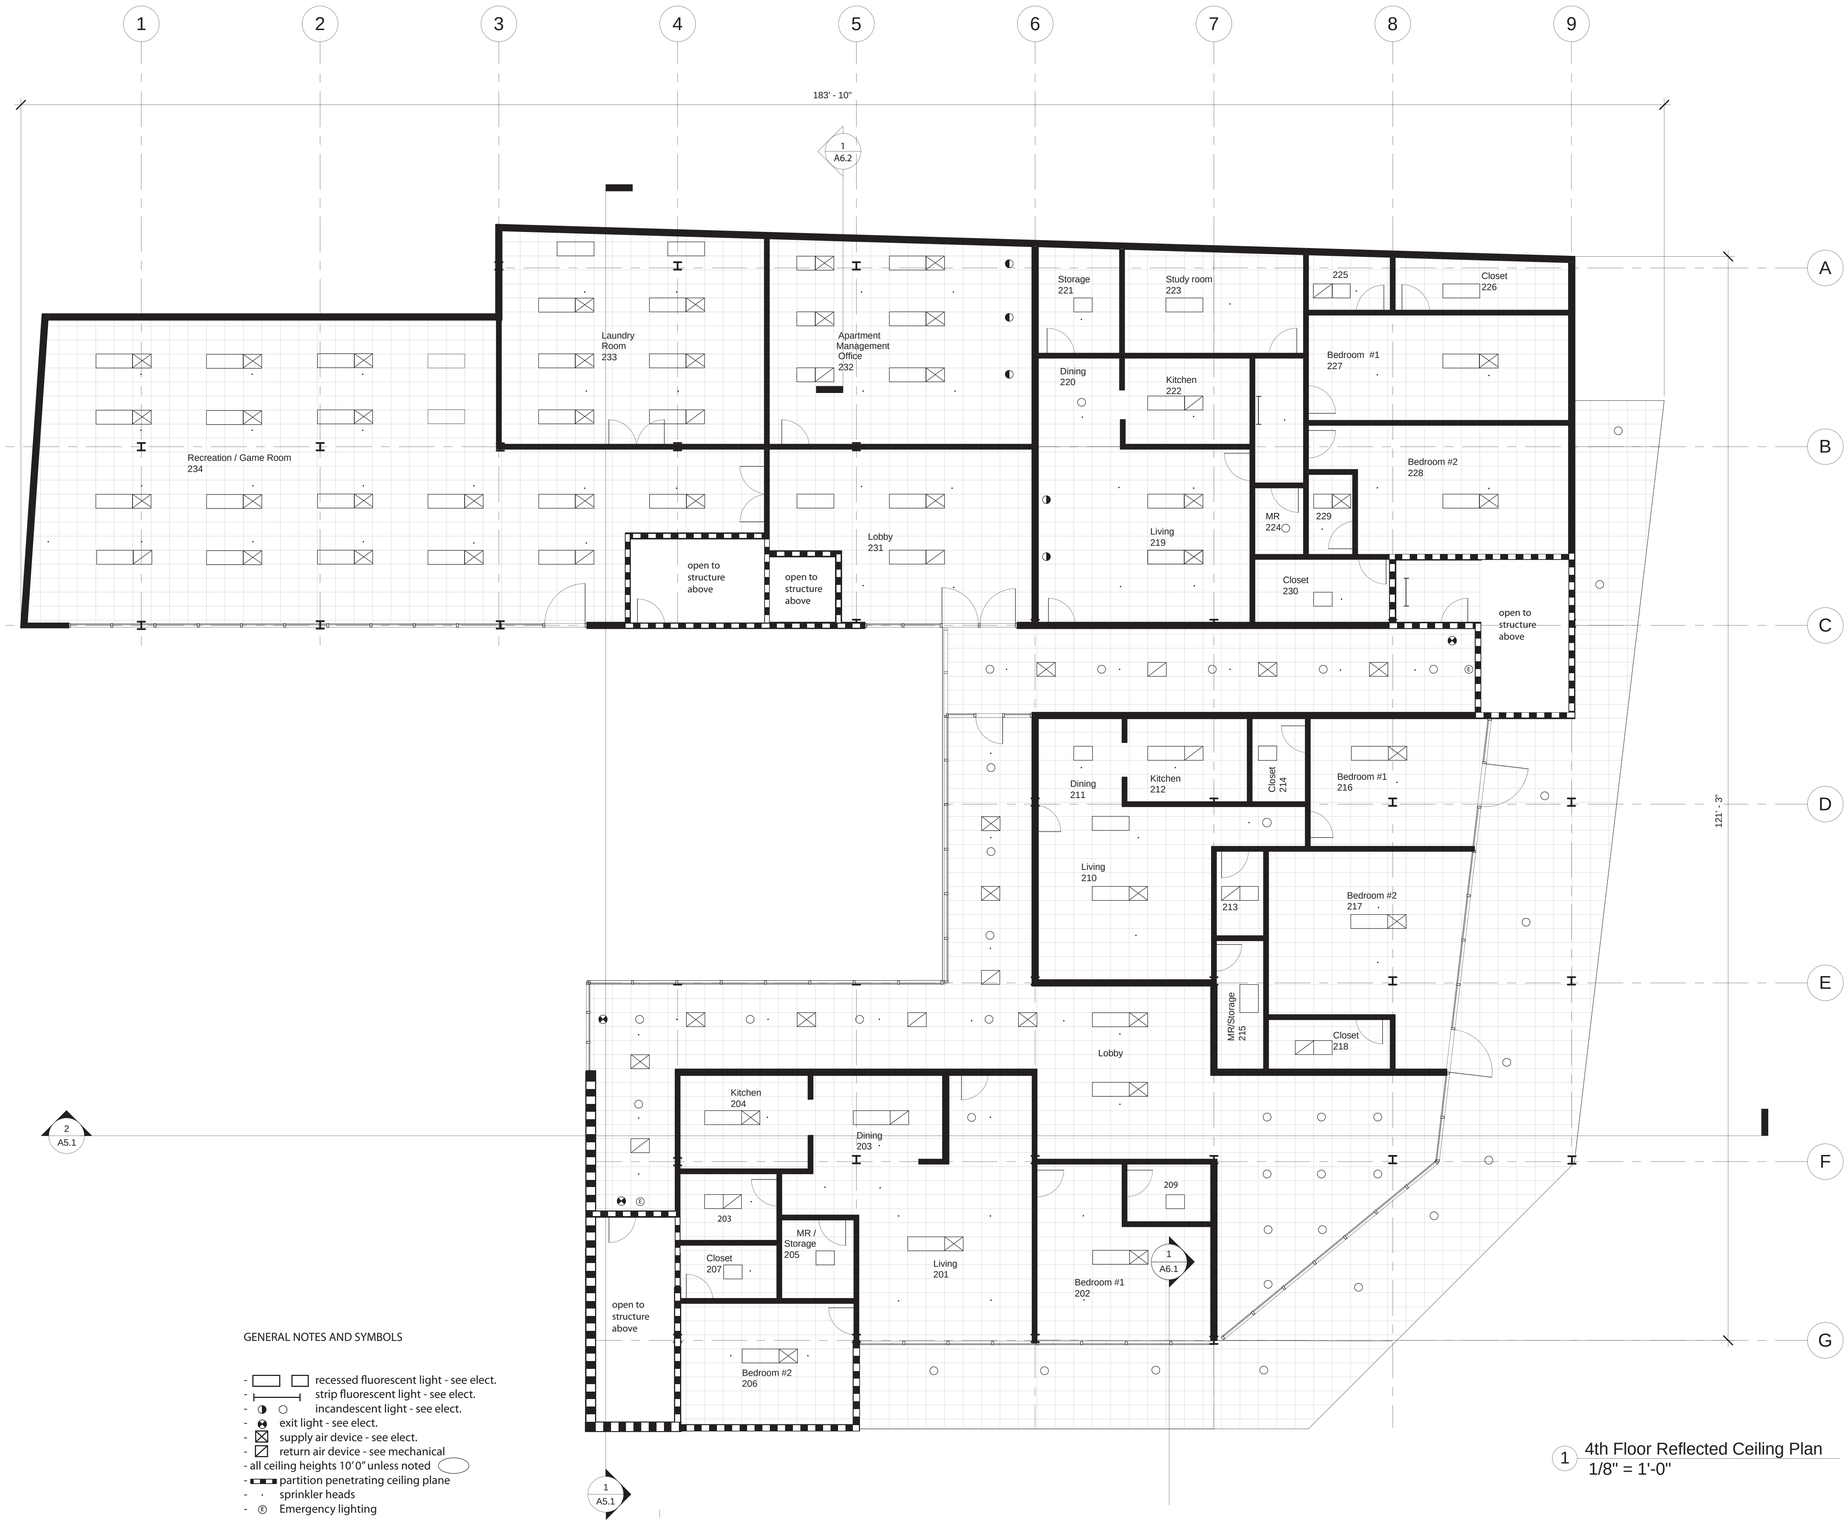

GENERAL NOTES AND SYMBOLS

- recessed fluorescent light - see elect.
- strip fluorescent light - see elect.
- incandescent light - see elect.
- exit light - see elect.
- supply air device - see elect.
- return air device - see mechanical
- all ceiling heights 10'0" unless noted
- partition penetrating ceiling plane
- sprinkler heads
- Emergency lighting

1 4th Floor Reflected Ceiling Plan
1/8" = 1'-0"

MIXED USE BUILDING

107 East University Avenue
Lafayette, LA 70501

Client Name: City of Lafayette

Rajan Karmacharya
714 General Mouton Avenue
Lafayette, LA 70501
(337) 349 -3499

Architect's seal

Revisions

Copyright ©2013
Rajan Karmacharya
714 General Mouton Avenue,
Lafayette, LA 70501

Total number of Sheets

6 out of 13 sheets

Issue Date: May 6, 2013

REFLECTED CEILING PLAN

A2.2.2

Scale 1/8" = 1' -0"