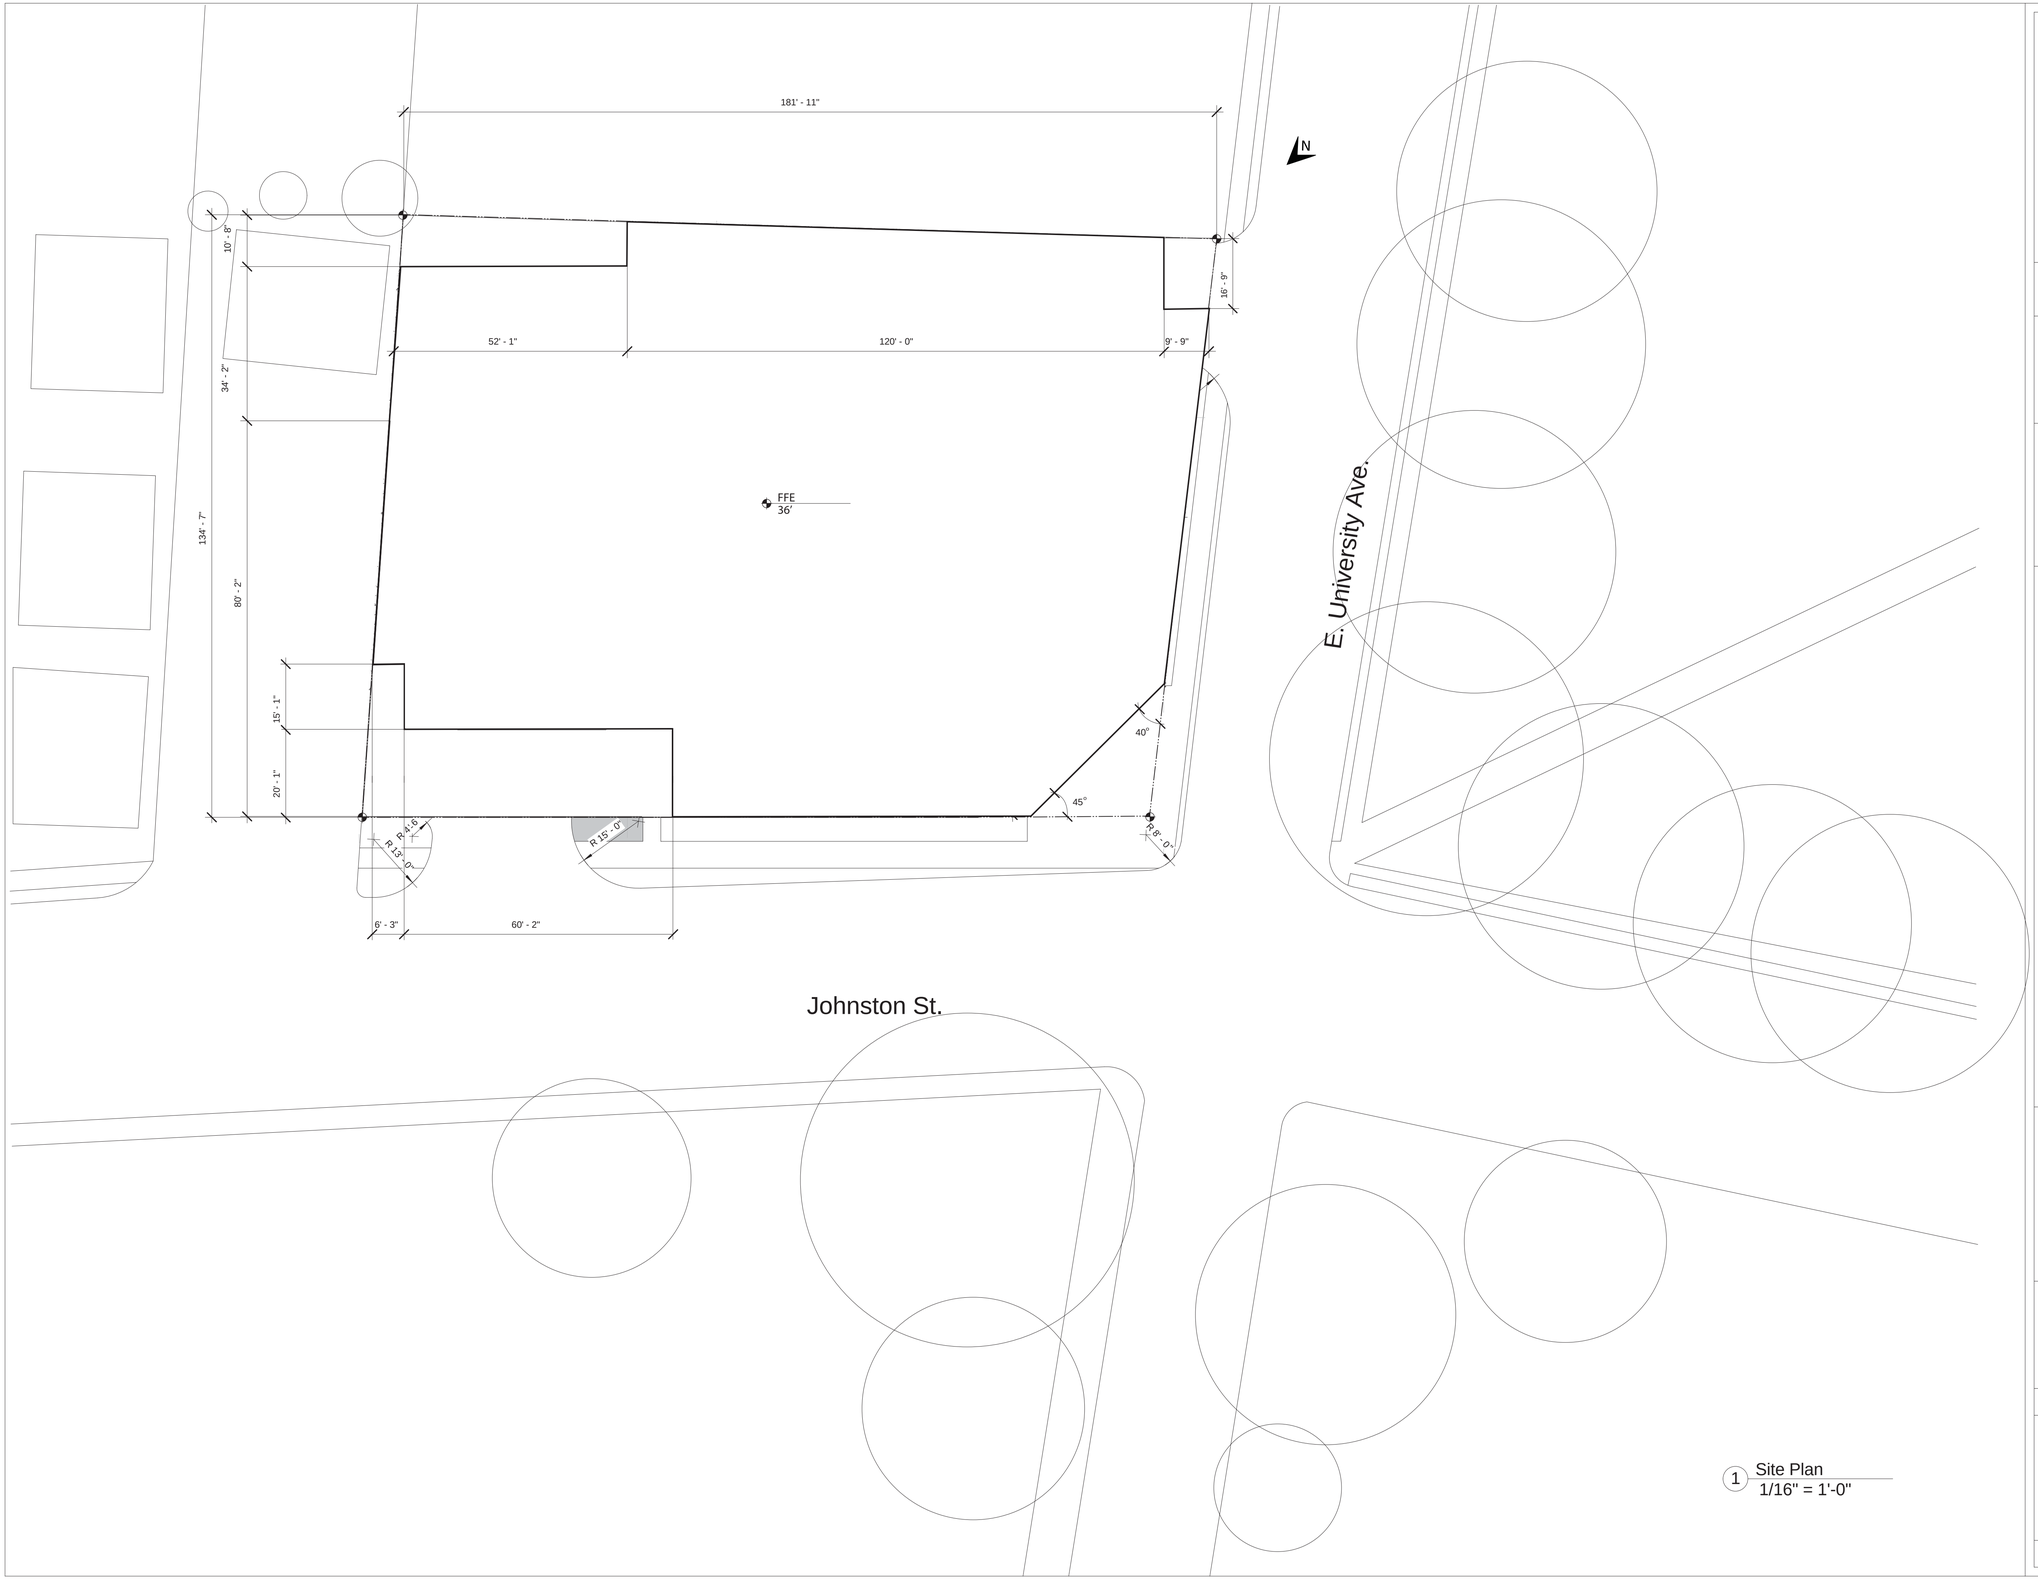


1 Site Plan
1/16" = 1'-0"

**Project Title:**

**MIXED USE BUILDING**

107 East University Avenue
Lafayette, LA 70501

**Client Name:** City of Lafayette

**Rajan Karmacharya**
714 General Mouton Avenue
Lafayette, LA 70501
(337) 349 -3499

Architect's seal

**Revisions**

**Copyright ©2013**
Rajan Karmacharya
714 General Mouton Avenue,
Lafayette, LA 70501

Total number of Sheets

2 out of 13 sheets

Issue Date: May 6, 2013

SITE PLAN

**A1.1**

Scale 1/16" = 1' -0"