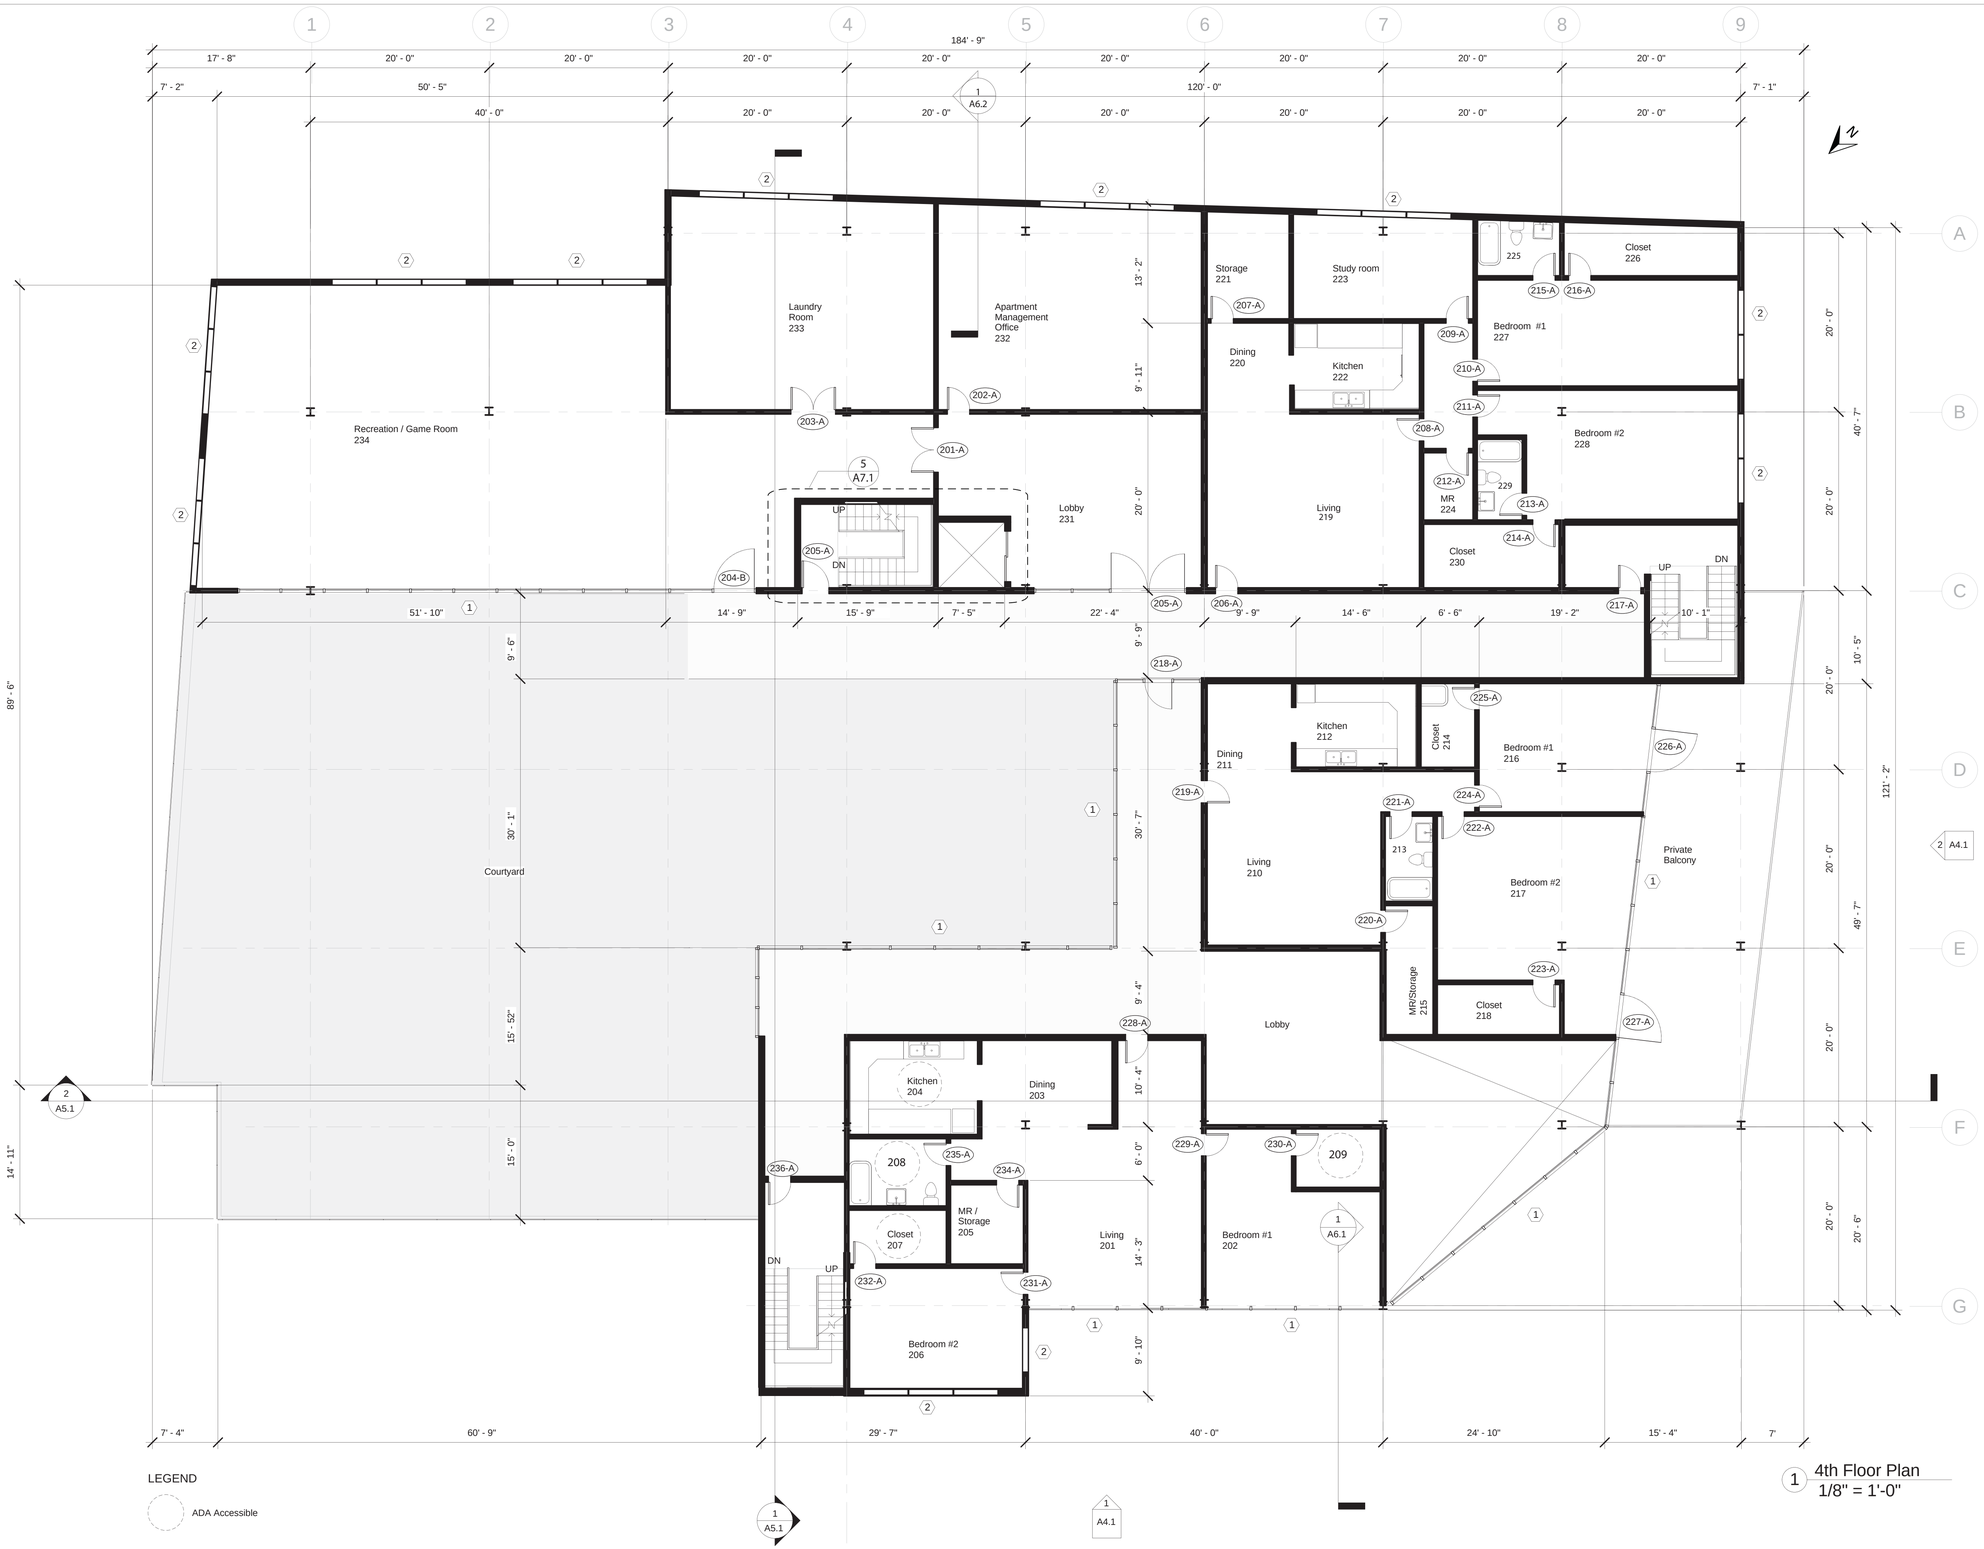

Project Title:

MIXED USE BUILDING

107 East University Avenue
Lafayette, LA 70501

Client Name: City of Lafayette

Rajan Karmacharya
714 General Mouton Avenue
Lafayette, LA 70501
(337) 349 -3499

Architect's seal

Revisions

Copyright ©2013
Rajan Karmacharya
714 General Mouton Avenue,
Lafayette, LA 70501

Total number of Sheets

4 out of 13 sheets

Issue Date: May 6, 2013

FLOOR PLAN

A2.1.2

Scale 1/8" = 1' -0"