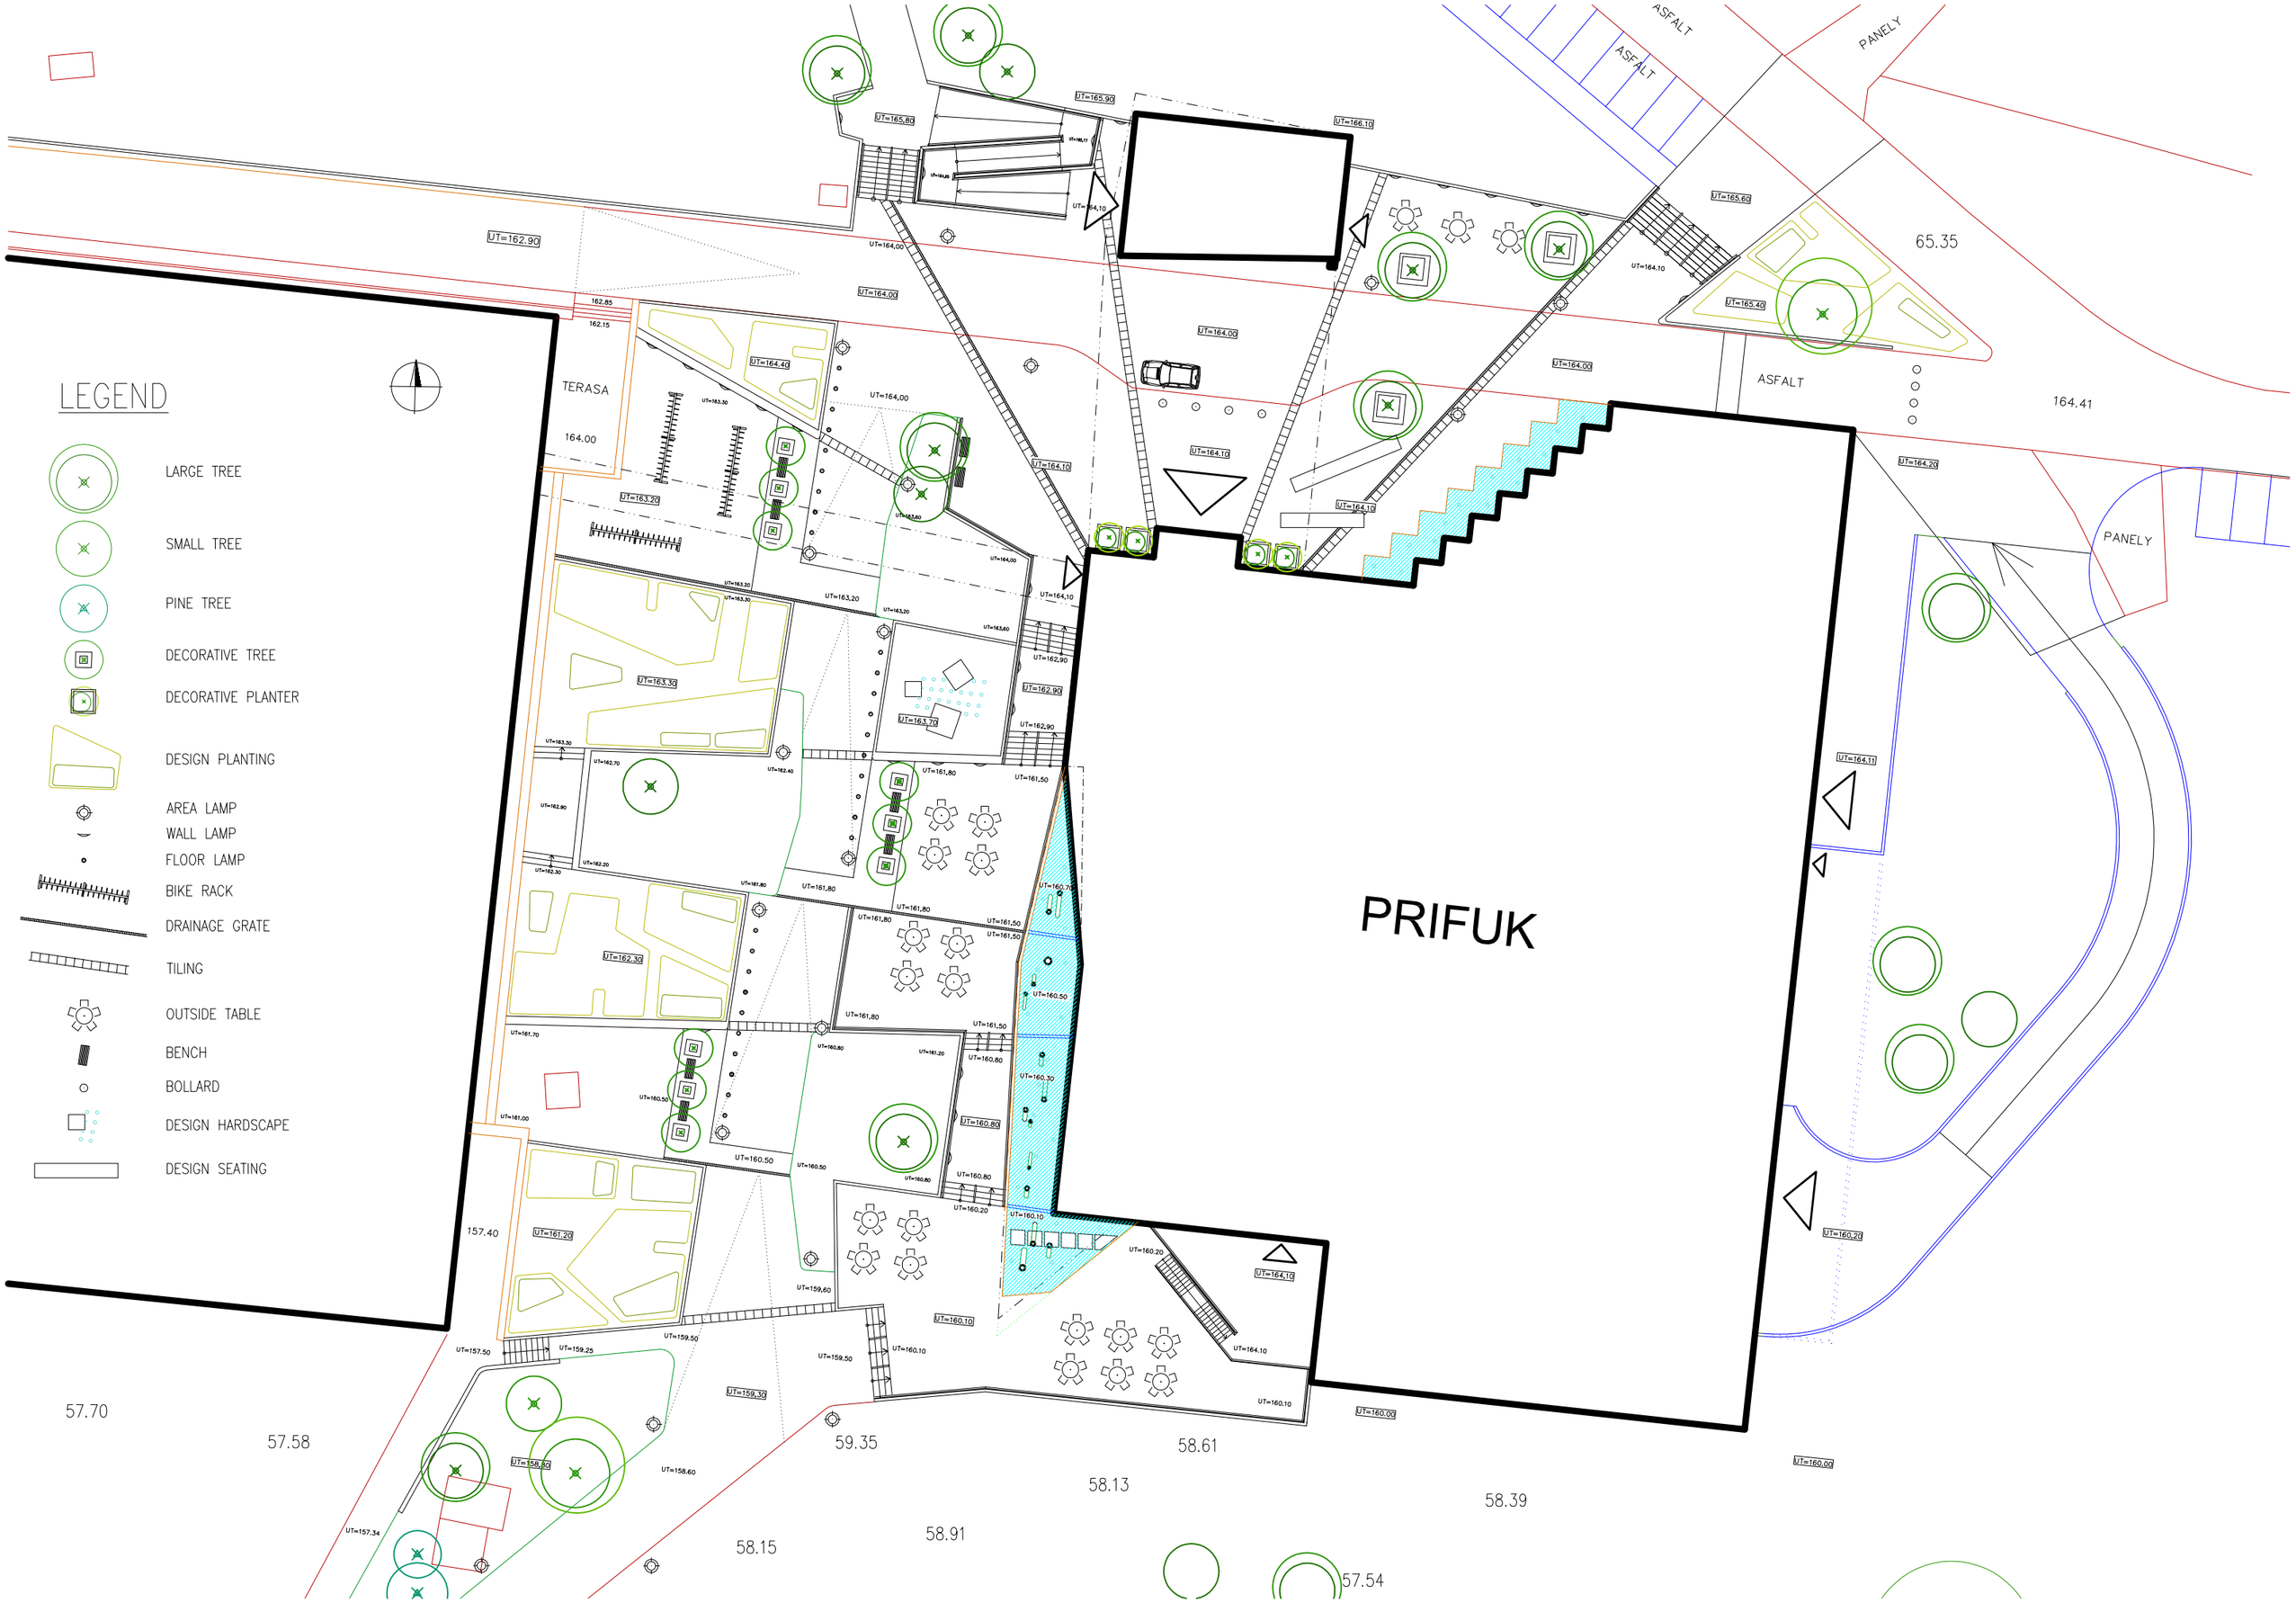
LEGEND
LARGE TREE
SMALL TREE
PINE TREE
DECORATIVE TREE
DECORATIVE PLANTER
DESIGN PLANTING
AREA LAMP
WALL LAMP
FLOOR LAMP
BIKE RACK
DRAINAGE GRATE
TILING
OUTSIDE TABLE
BENCH
BOLLARD
DESIGN HARDSCAPE
DESIGN SEATING
PRIFUK
TERASA
ASFALT
PANELY
65.35
164.41
164.00
157.40
57.70
57.58
59.35
58.61
58.13
58.39
58.15
58.91
57.54