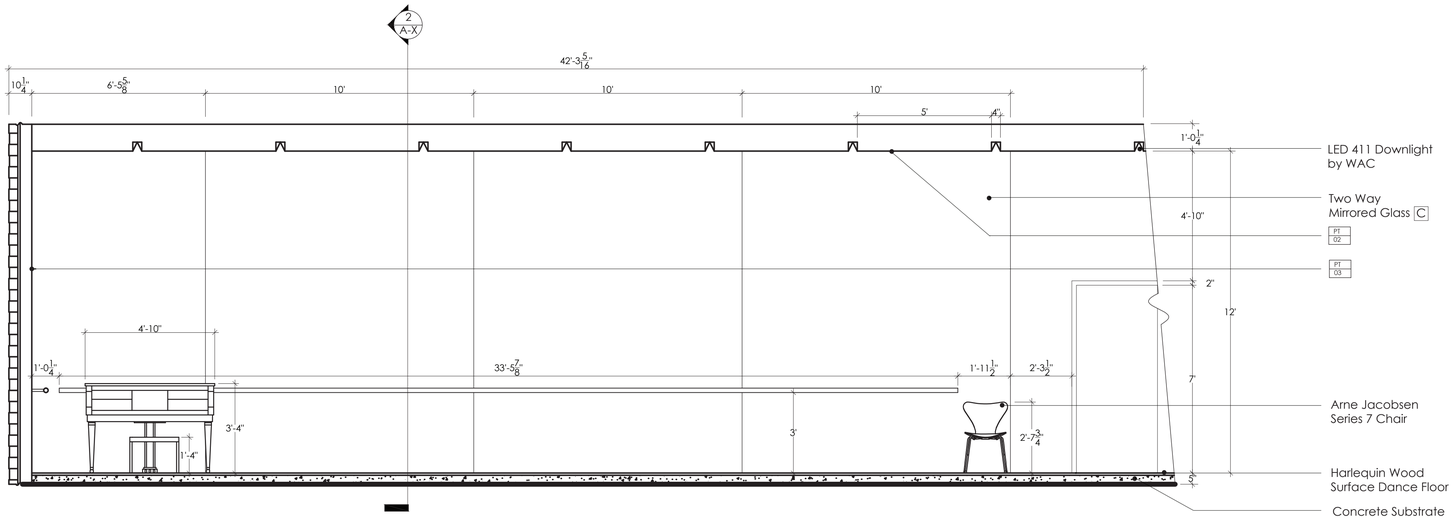

1 / A-4 Interior Elevation 2

Scale: 3/8" = 1'-0"

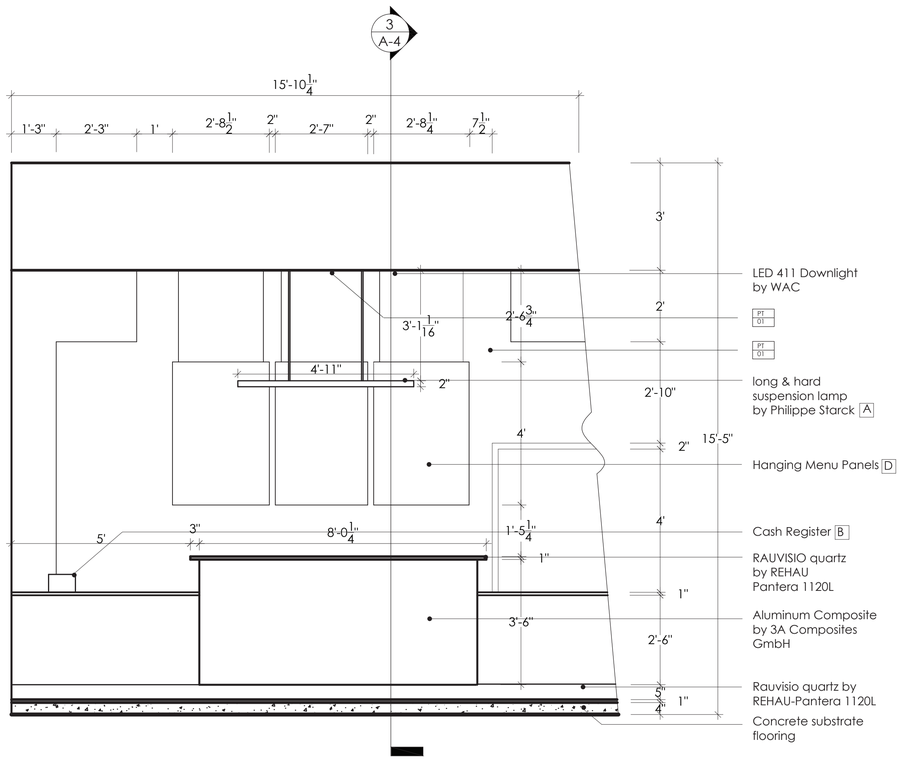

2 / A-4 Millwork Elevation 1

Scale: 1/2" = 1'-0"

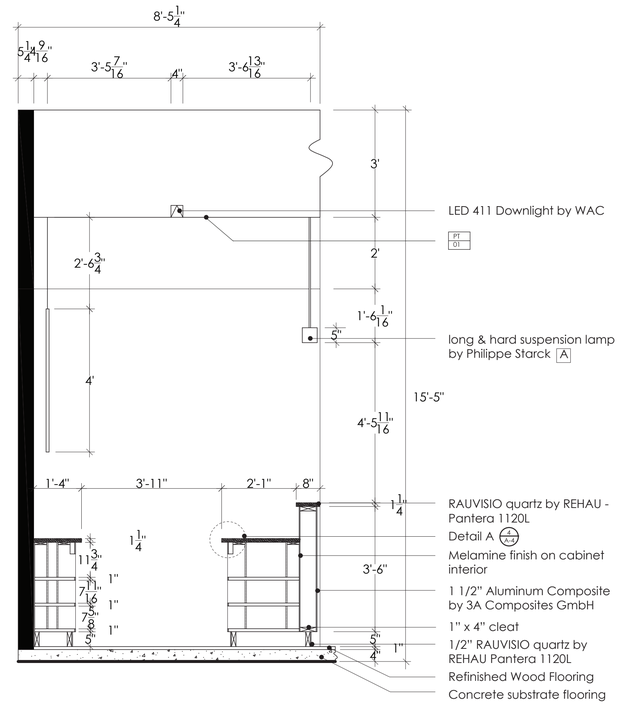

3 / A-4 Millwork Section A

Scale: 1/2" = 1'-0"

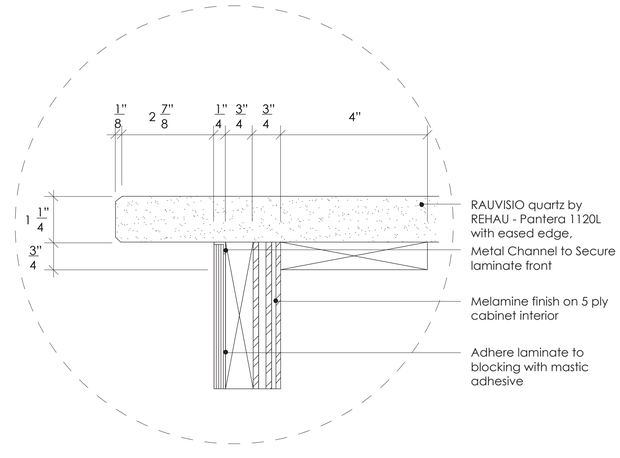

4 / A-4 Millwork Detail A

Scale: 6" = 1'-0"

PIKE PLACE

CENTER FOR THE ARTS

Tracy Potter
Architecture + Design

101 Huntington Ave
Boston, MA 02199

tjp56@cornell.edu
508 . 965 . 9111

Project Name

PIKE PLACE: CENTER FOR THE ARTS

300 SOUTH SALINA ST.
SYRACUSE, NY 13202

Issue Date

12/11/2012

Notes

1. See A-2 for lighting Specifications and ceiling finishes

2. See A-1 for floor finishes

3. Custom millwork to be approved by designer prior to installation.

4. All Electronic Equipment N.I.C

Keyed Notes

A In cafe Philippe Starck Suspension Lamp should be centered within raised ceiling and mounted 3'-3 1/16" down from the ceiling plane

B Millwork should be centered around electrical wiring through floor for register needs

C There should be acoustic wall treatment in all areas, so that sound from the dance studios and music practice rooms does not go through to other public spaces

D Hanging cafe menus should be centered in soffit

Legend

PT 01 Sherwin Williams Latte (eggshell) #6108

PT 02 Sherwin Williams White (flat) #A61W00153

PT 04 Sherwin Williams Divine White (semi-gloss) #6105

Detail Notation

Section Notation
Top: Drawing No.
Bottom: Sheet No.

Key Plan: Pike Place

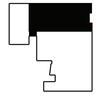

Scale

Varies

Drawing Title

Interior Elevation, Millwork Elevation, Section, and Detail

Drawing Number

A-4