NOTES

Electrical Fittings

For spacing of electrical fittings, refer accurately to allocated dimensions

General

Copyright over all designs ad drawings shall remain the property of Lured By Lurie Designs and provision to the contrary in terms of the copyright act no.63 of 1965 is hereby specifically excluded

All relevent details, levels and dimensions are to be checked on site prior to commencement of project. Any discrepancies are to be brought to the attention of the designer.

'Lured By Lurie' accepts no responsibility for errors resulting from misinterpretation of the drawings.

All work is to be carried out strictly in accordance with the National building regulations and local authority regulations.

All dimensions are given in millimeters

All materials, fittings, furnishings, etc. that are described under a trade name, catalogue number or reference, are to be exactly as described.

All materials are to be laid, lapped, sealed and fixed in strict accordance with the manufacturers specifications.

Before hand-over, the contractor is to check that everything works smoothly and according to plan. If not, it is mandatory to perform all necessary adjustments.

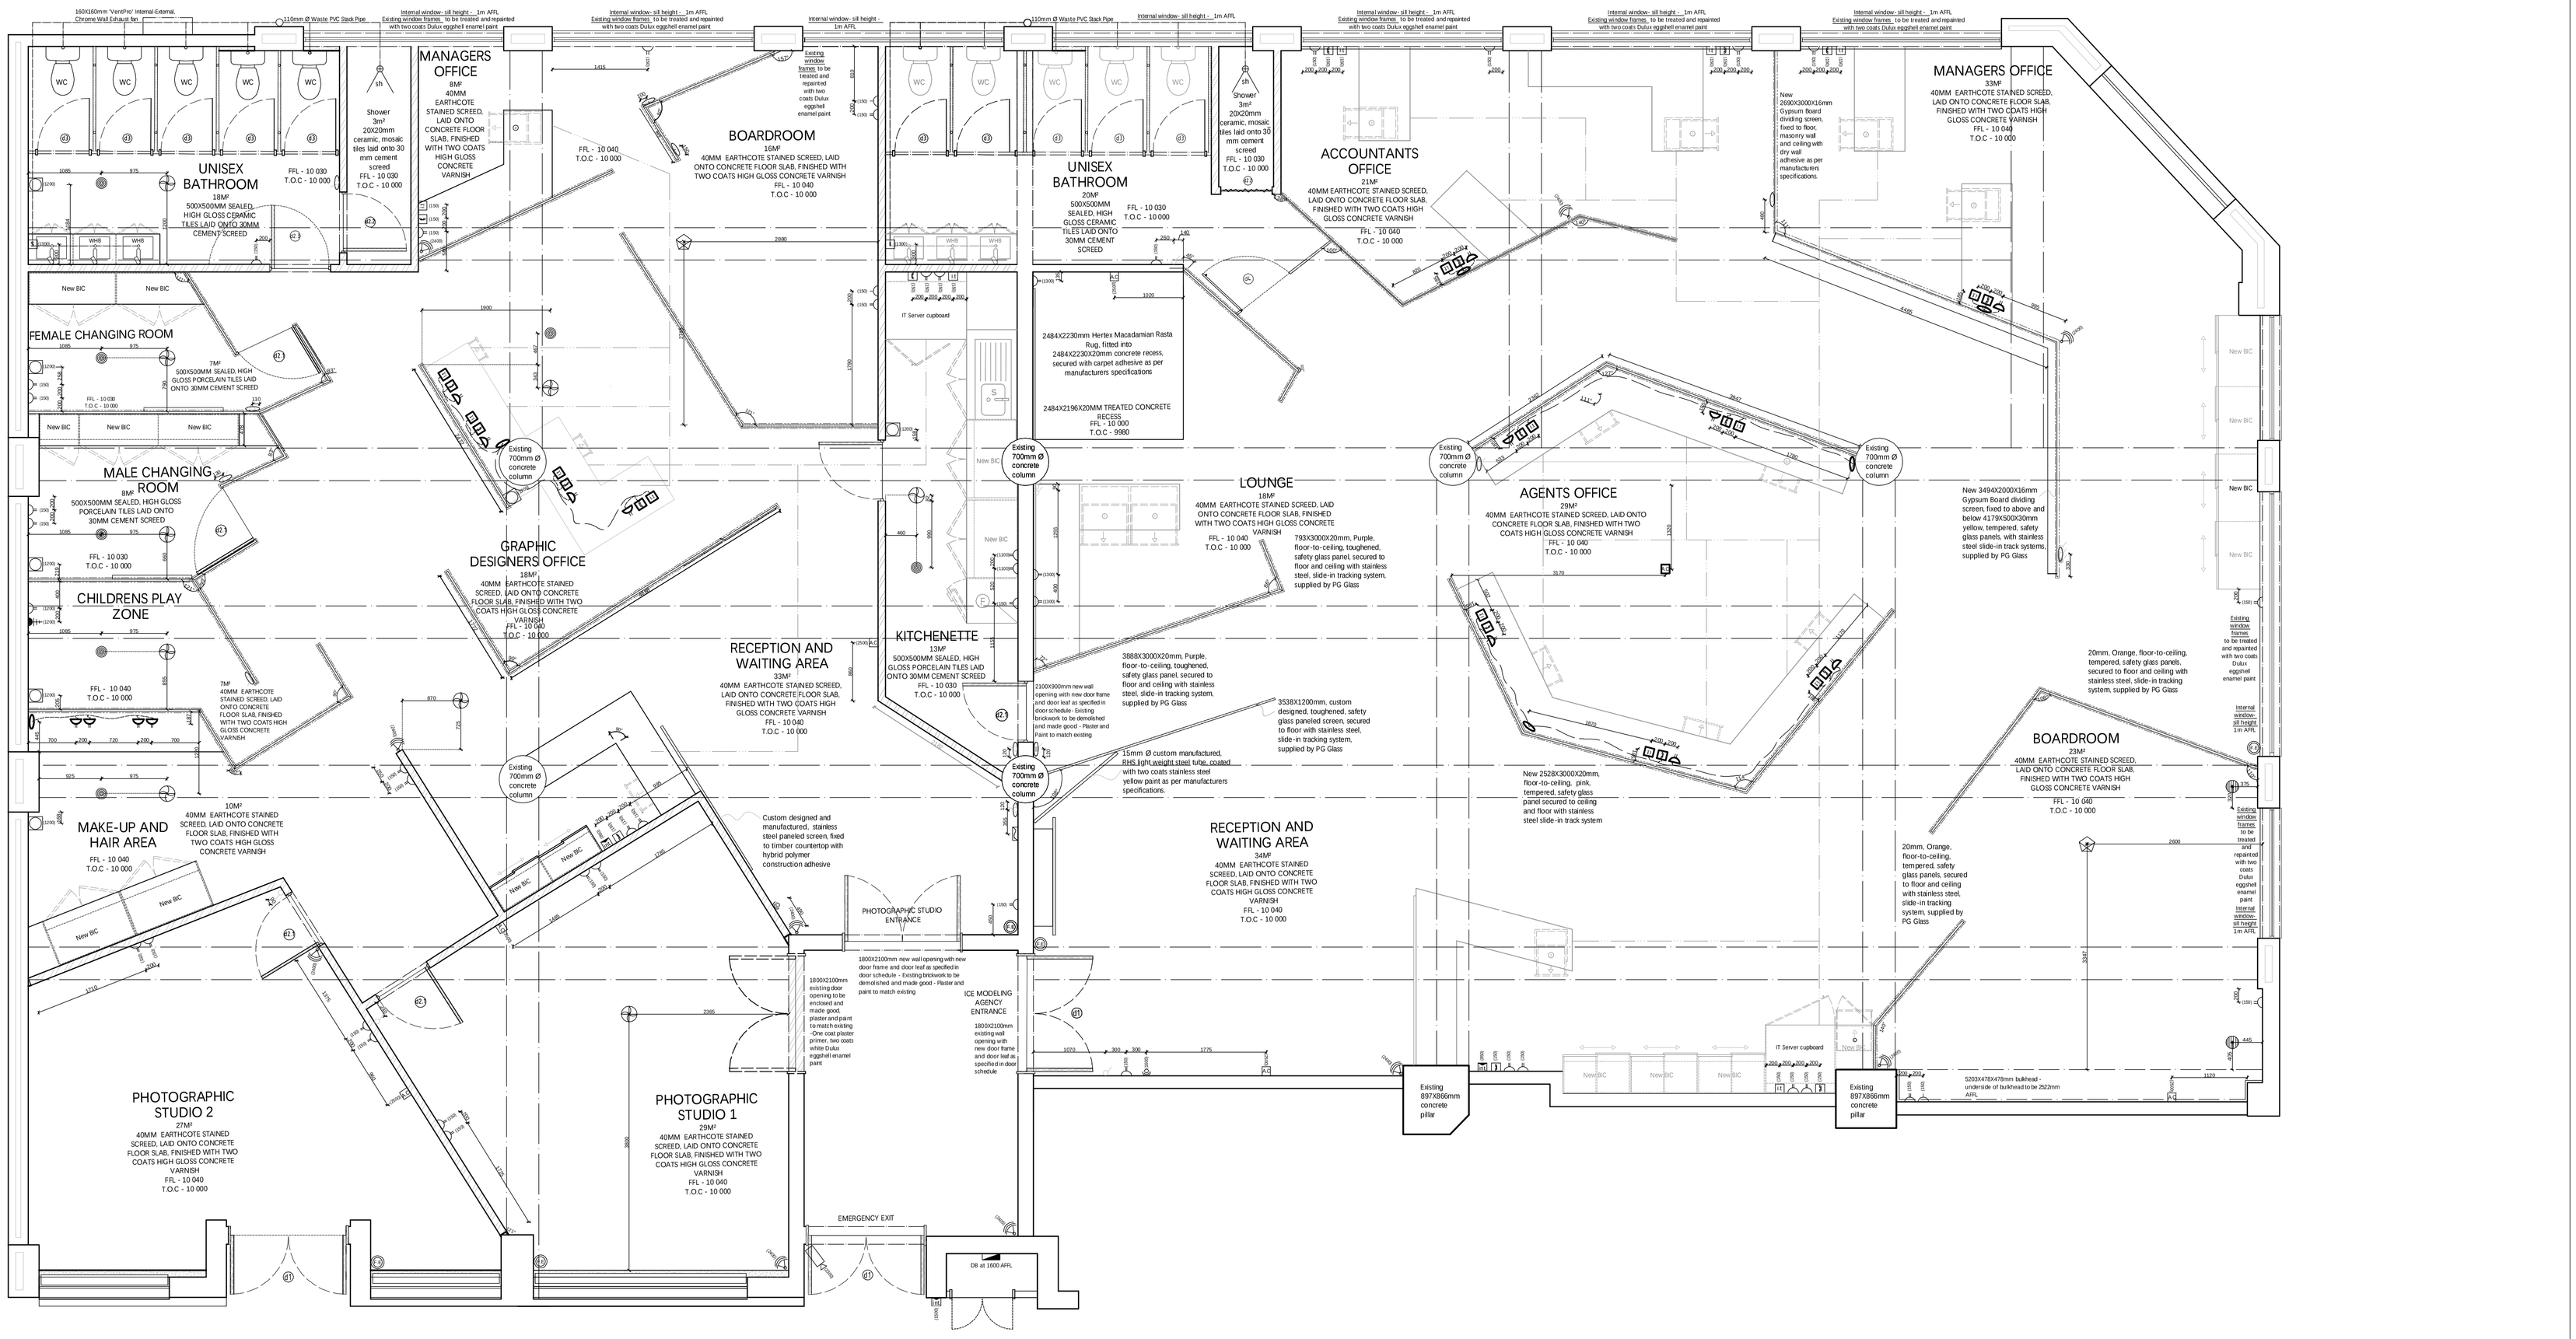

Electrical Plan - Scale 1:50

LEGEND

- Single, Wall mounted, Power Socket
- Double, Wall mounted, Electrical Point Indicator
- Television Outlet
- CCTV Camera
- Ceiling mounted Audio speakers
- Wall mounted Internet Socket
- Wall mounted Telkom Line and ADSL point
- Ceiling mounted Extractor Fan
- Wall mounted Fire Extinguisher
- Wall mounted Alarm Activation Box
- Electrical Conduits for Glass Walls
- Electrical Wiring from Conduits to Floor mounted Electrical Points
- Electrical Cabling from server cupboard to individual computers
- Single, Floor mounted, Power Socket
- Double, Floor mounted, Electrical Point Indicator
- Alarm System, IR Sensors
- Distribution Board
- Intercom with switch
- Floor mounted Internet Socket
- Floor mounted Telkom Line and ADSL
- Ceiling mounted Air conditioning Vents
- Wall mounted Individual Air conditioning System
- Ceiling mounted Overhead Projector
- Lighting Conduits for Glass Walls
- Airconditioner Central System controls

N W E S

Designer : Carri Lurie

Class Advisor: Marga Nagel

Date: 4.07.2012

Project: Ice Modelling Agency

Drawing Number: 11 14

Lured By Lurie Designs