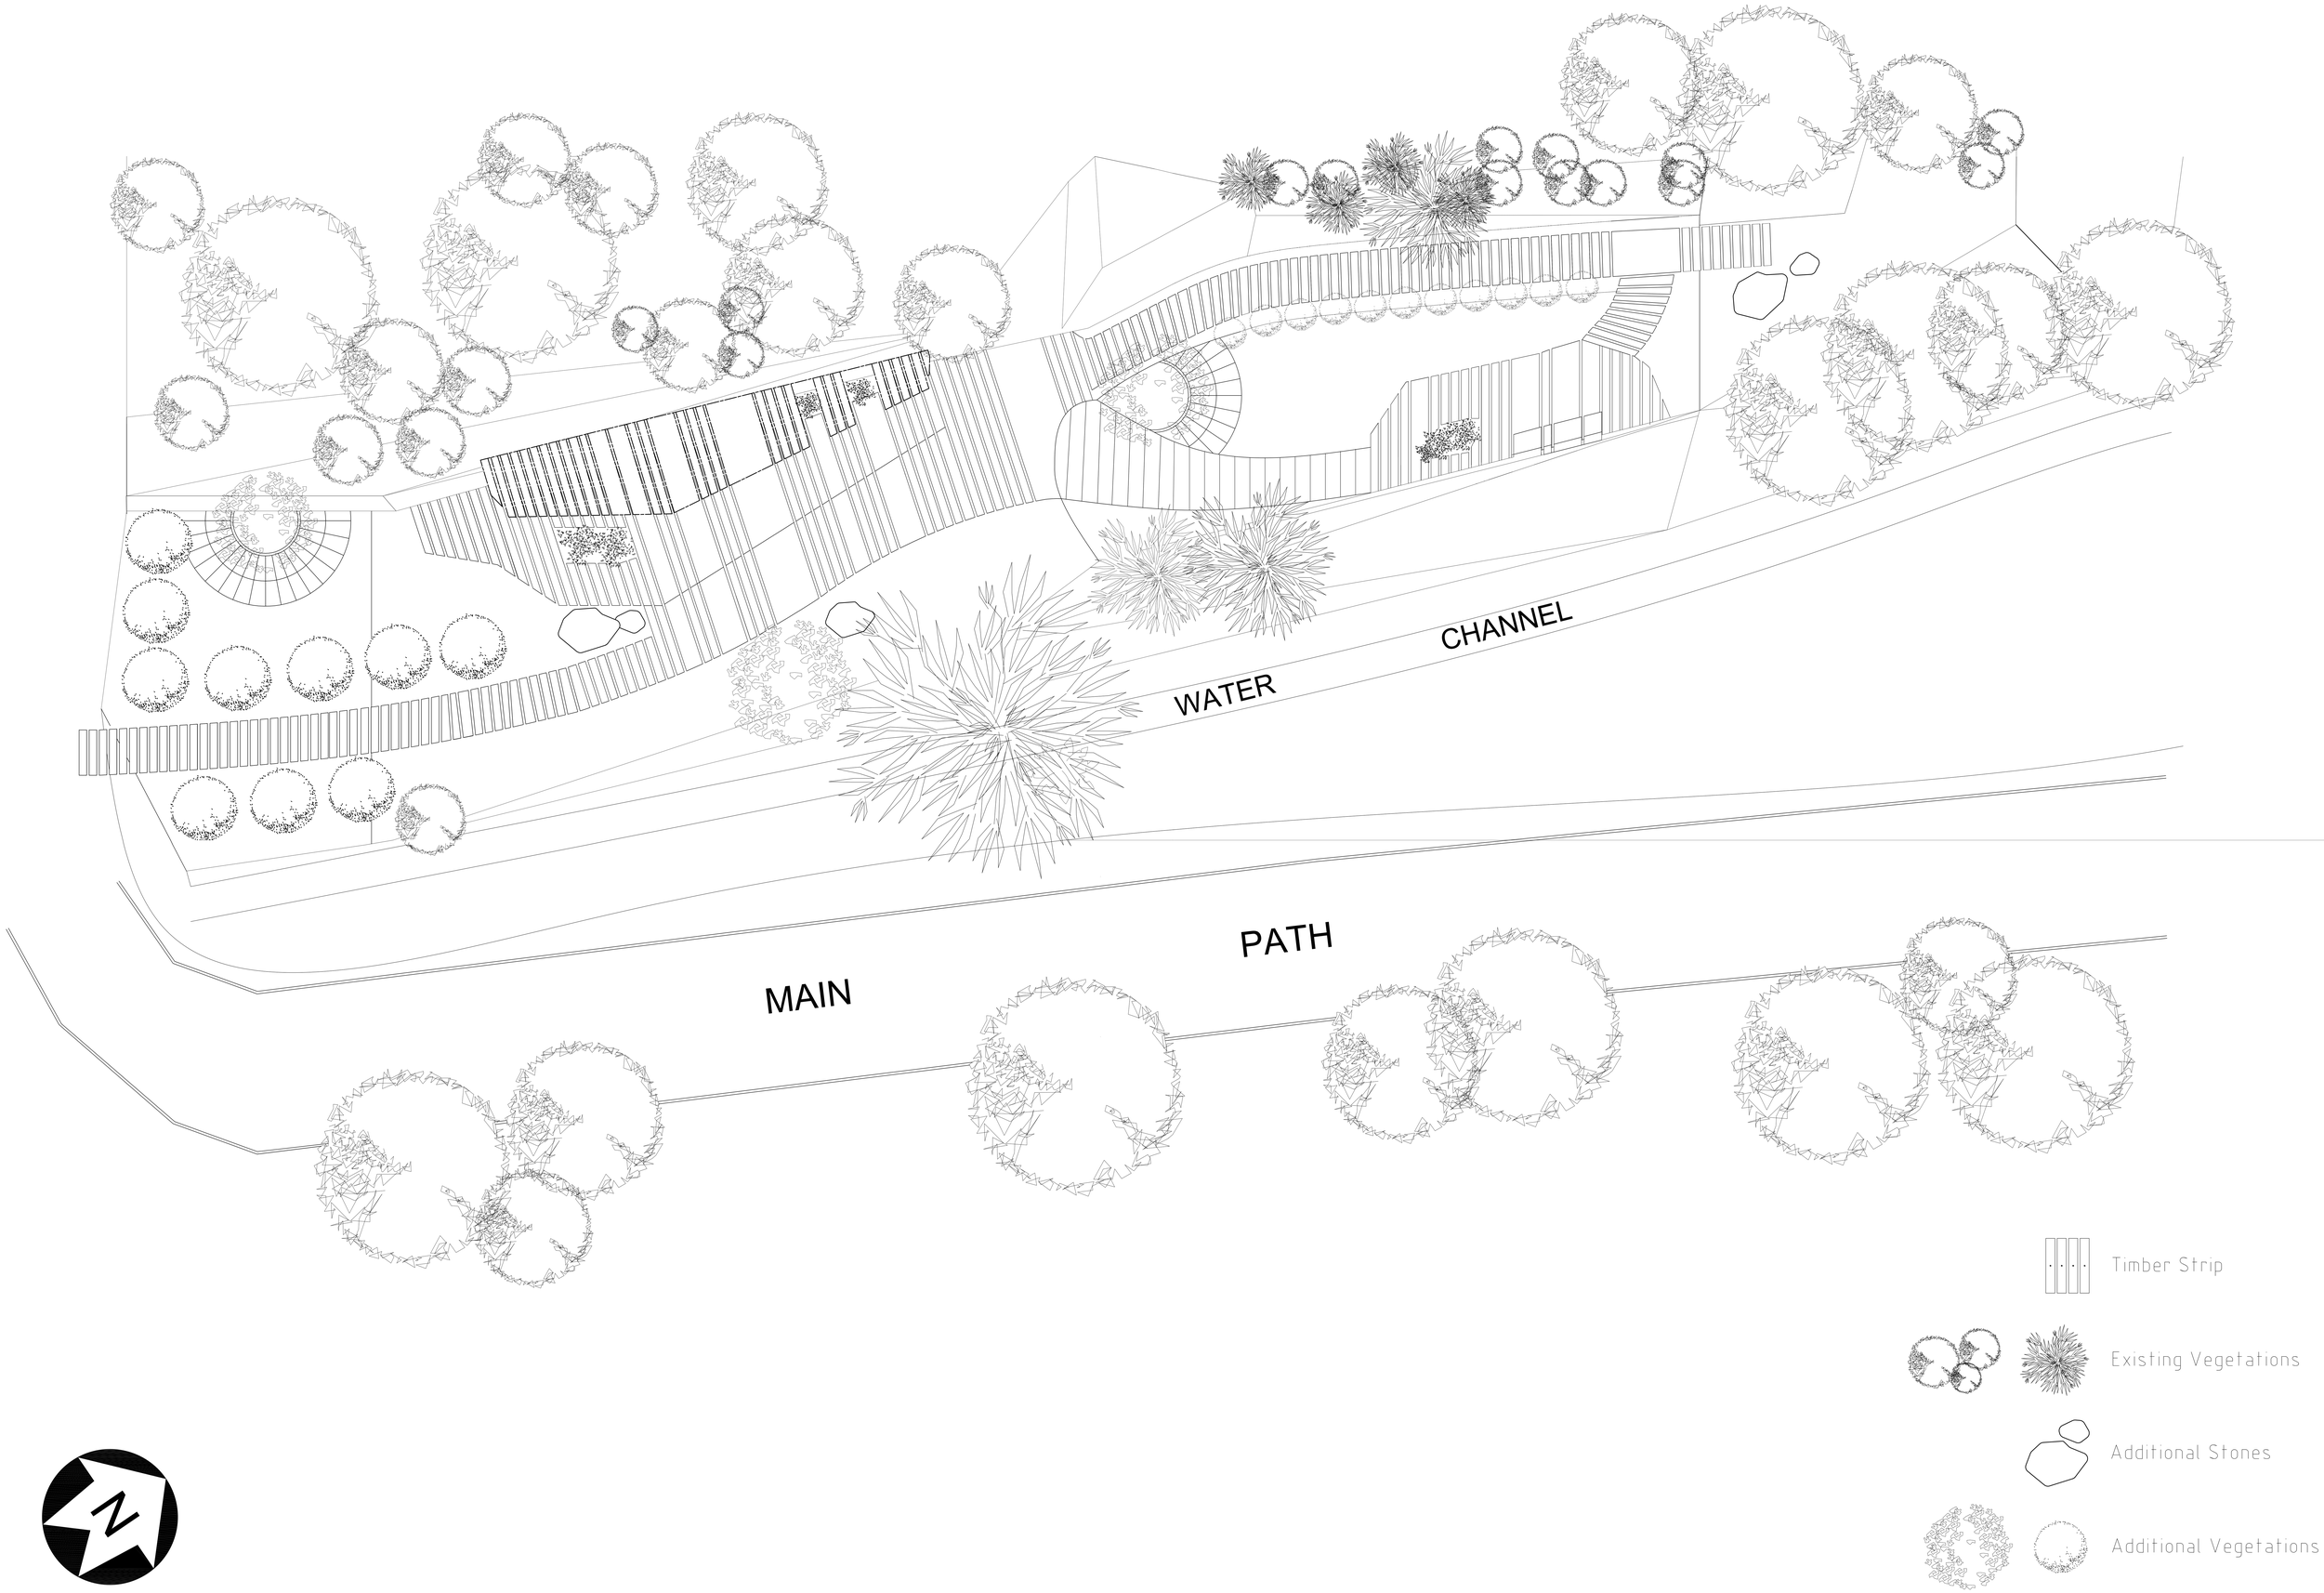
WATER CHANNEL
MAIN PATH
Timber Strip
Existing Vegetations
Additional Stones
Additional Vegetations