PRODUCED BY AN AUTODESK EDUCATIONAL PRODUCT

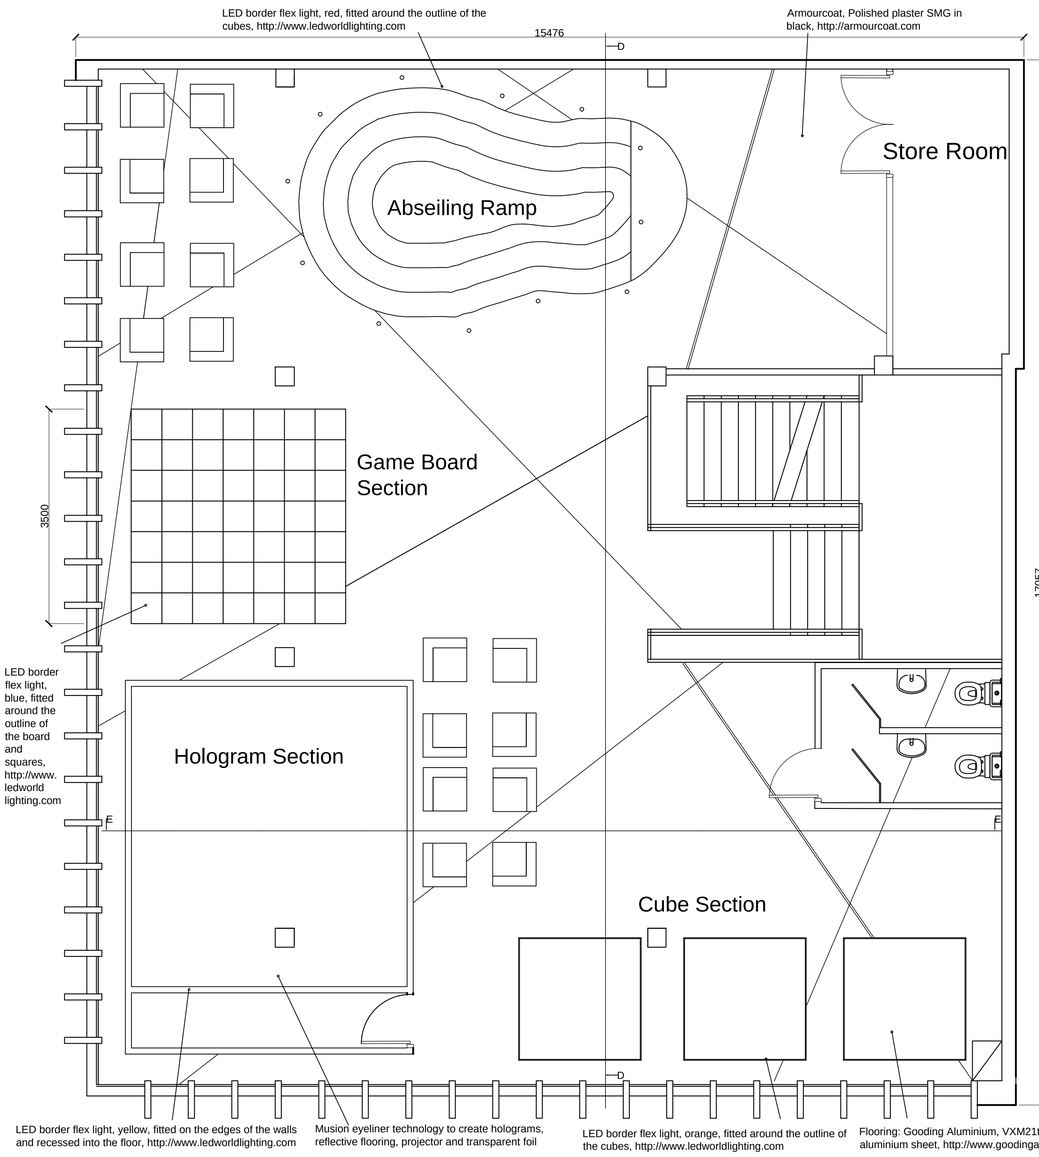

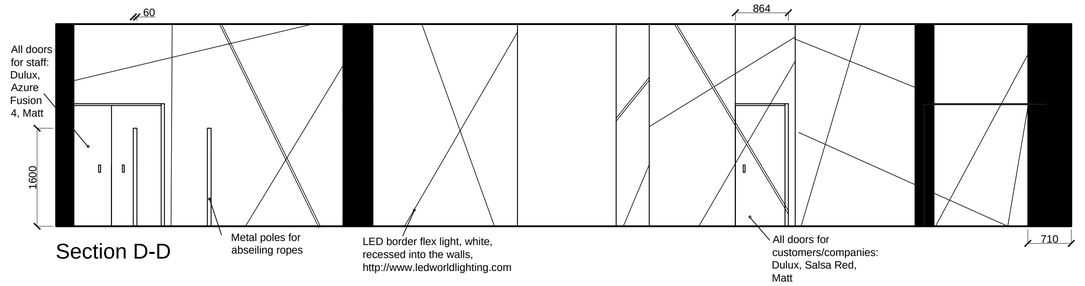

Section D-D

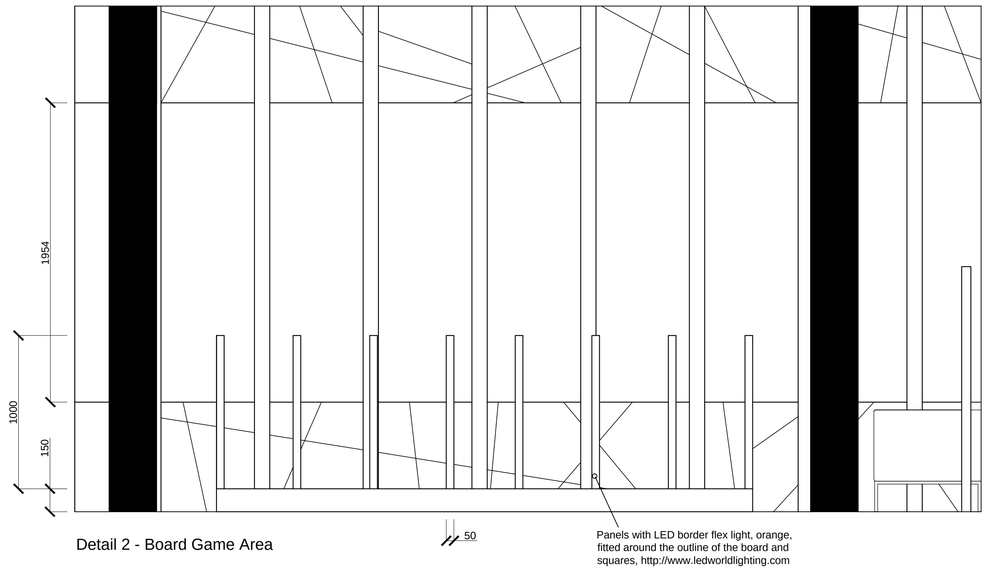

Detail 2 - Board Game Area

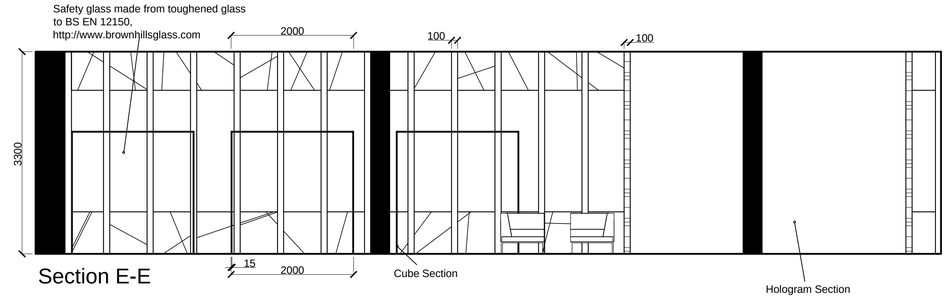

Section E-E

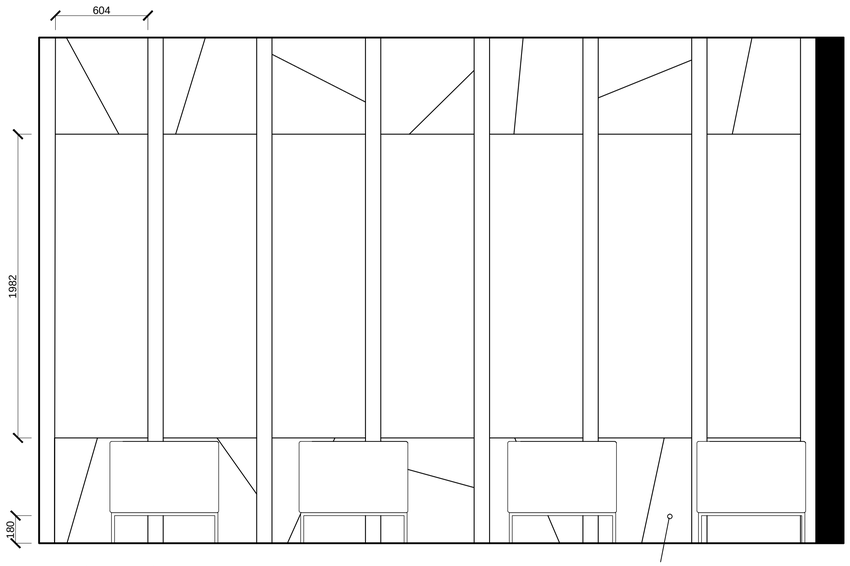

Detail 3 - Seating Area

General Notes:

REVISION

NUMBER	DATE	AMENDMENT DESCRIPTION

LC

303 DAWLISH ROAD, SELLY OAK, BIRMINGHAM, WEST MIDLANDS, B29 7AU

CLIENT: The Green Room

PROJECT: Red Bull Retail - "Red BullYard"

DRAWING: Proposed Plan 1:50
Detail 2 - Board Game Area 1:20
Detail 3 - Seating Area 1:20
Section drawings 1:50

DATES: 9/02/2014

SCALE: As indicated @ A1

DRAWN BY: LC

PROJECT NO:

DRAWING 1 OF 6

PRODUCED BY AN AUTODESK EDUCATIONAL PRODUCT

PRODUCED BY AN AUTODESK EDUCATIONAL PRODUCT