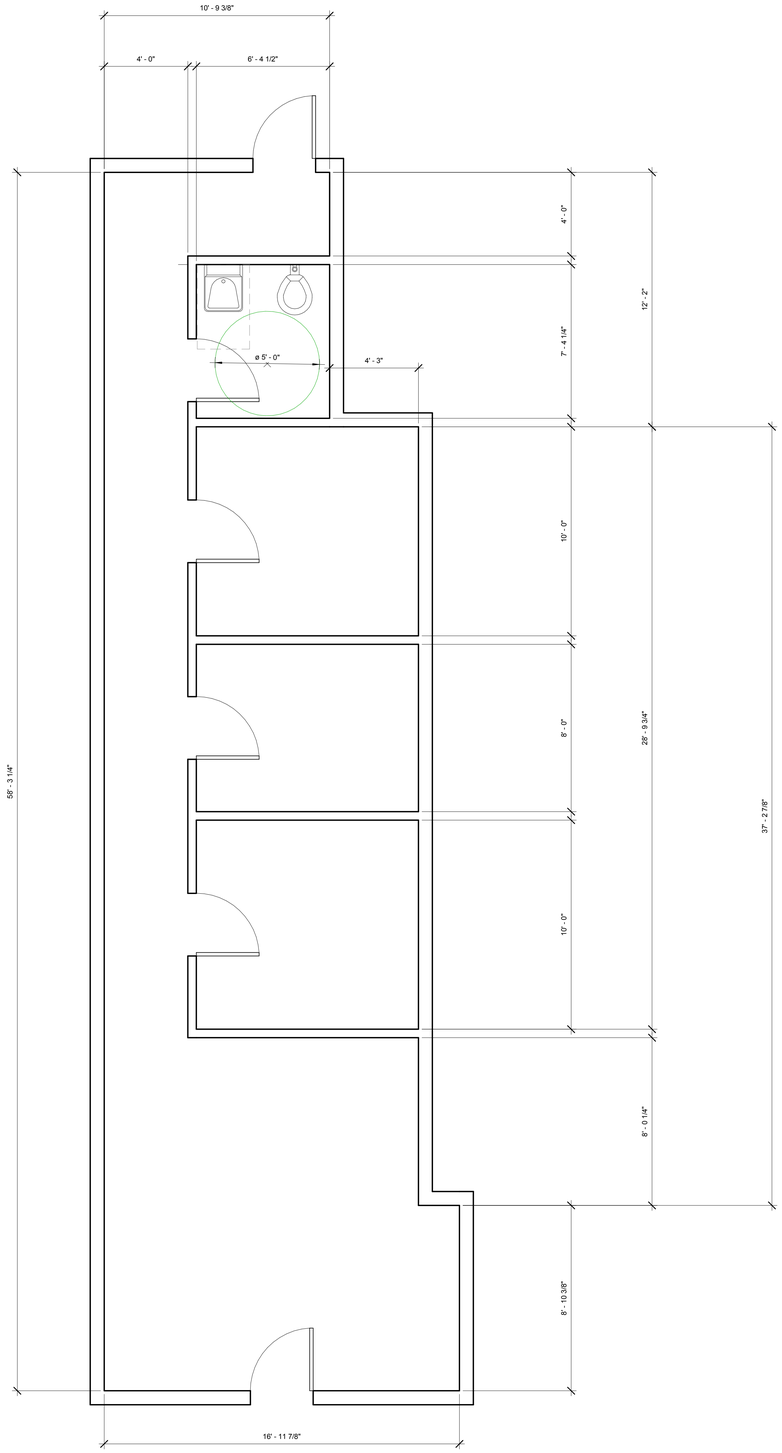

1 Level 1
3/8" = 1'-0"

AUTODESK.

www.autodesk.com/revit

Consultant
Address
Address
Address
Phone

Consultant
Address
Address
Address
Phone

Consultant
Address
Address
Address
Phone

Consultant
Address
Address
Address
Phone

Consultant
Address
Address
Address
Phone

No.	Description	Date

Vision Contractors

Floor Plan

STE 90

Project Number	006
Date	3/4/2016
Drawn By	Jordan Miller
Checked By	Checker

A101

Scale	3/8" = 1'-0"

3/4/2016 11:46:09 AM