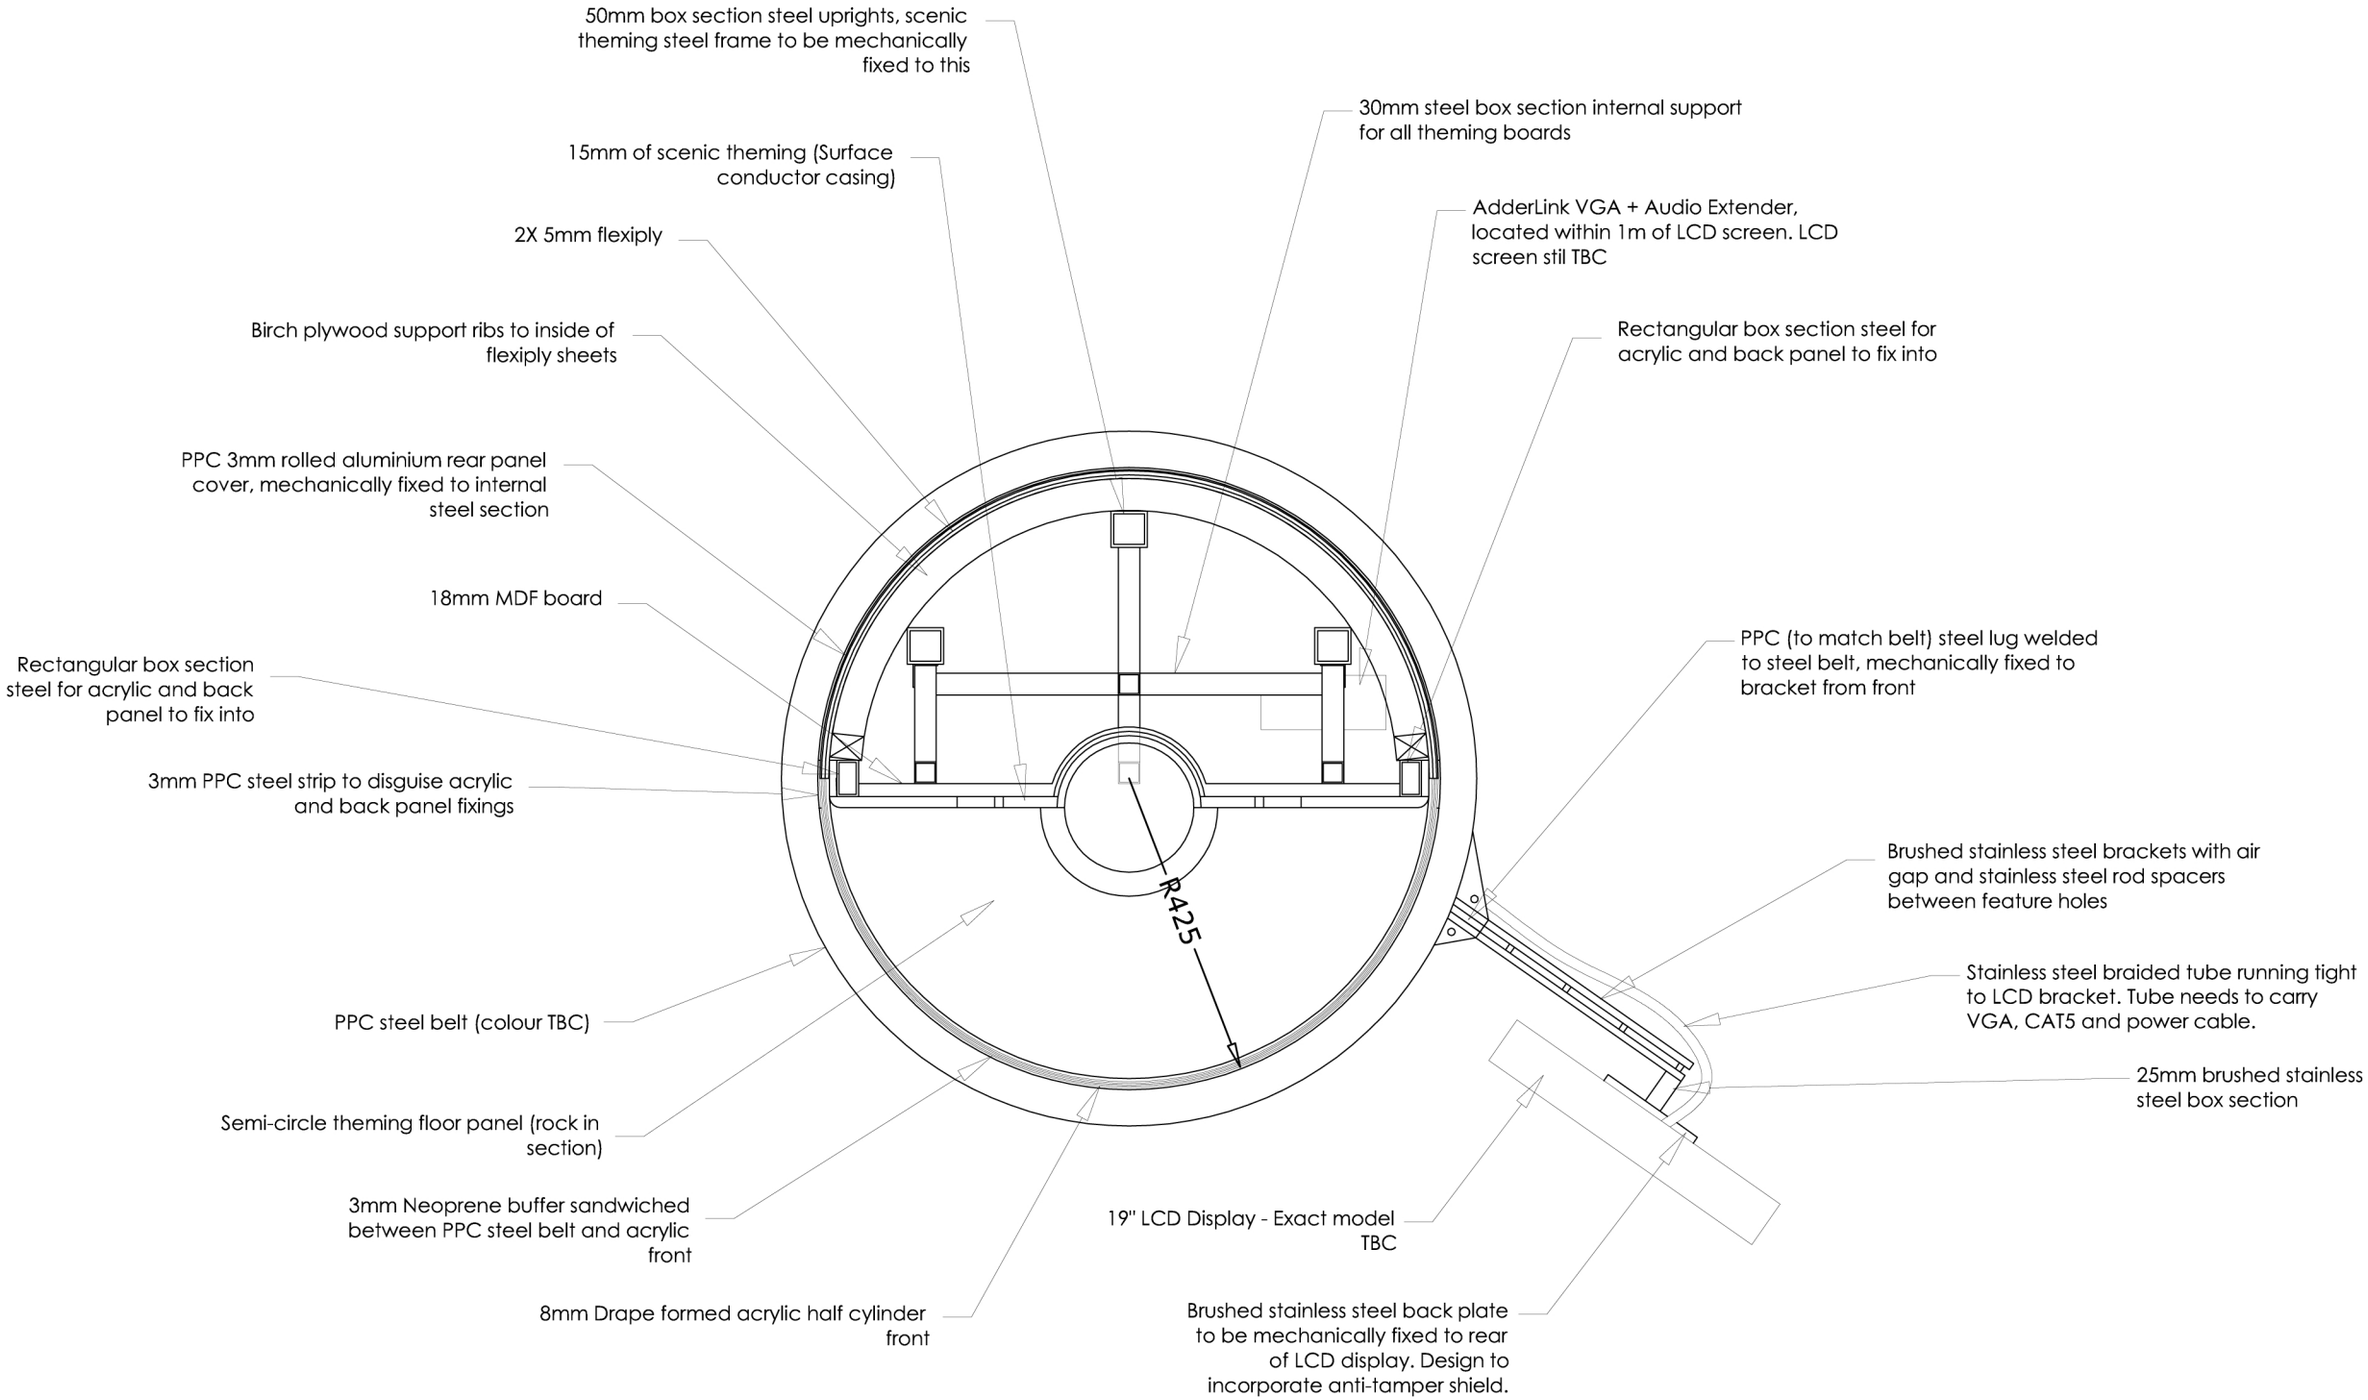

PLAN VIEW - SCALE 1:10