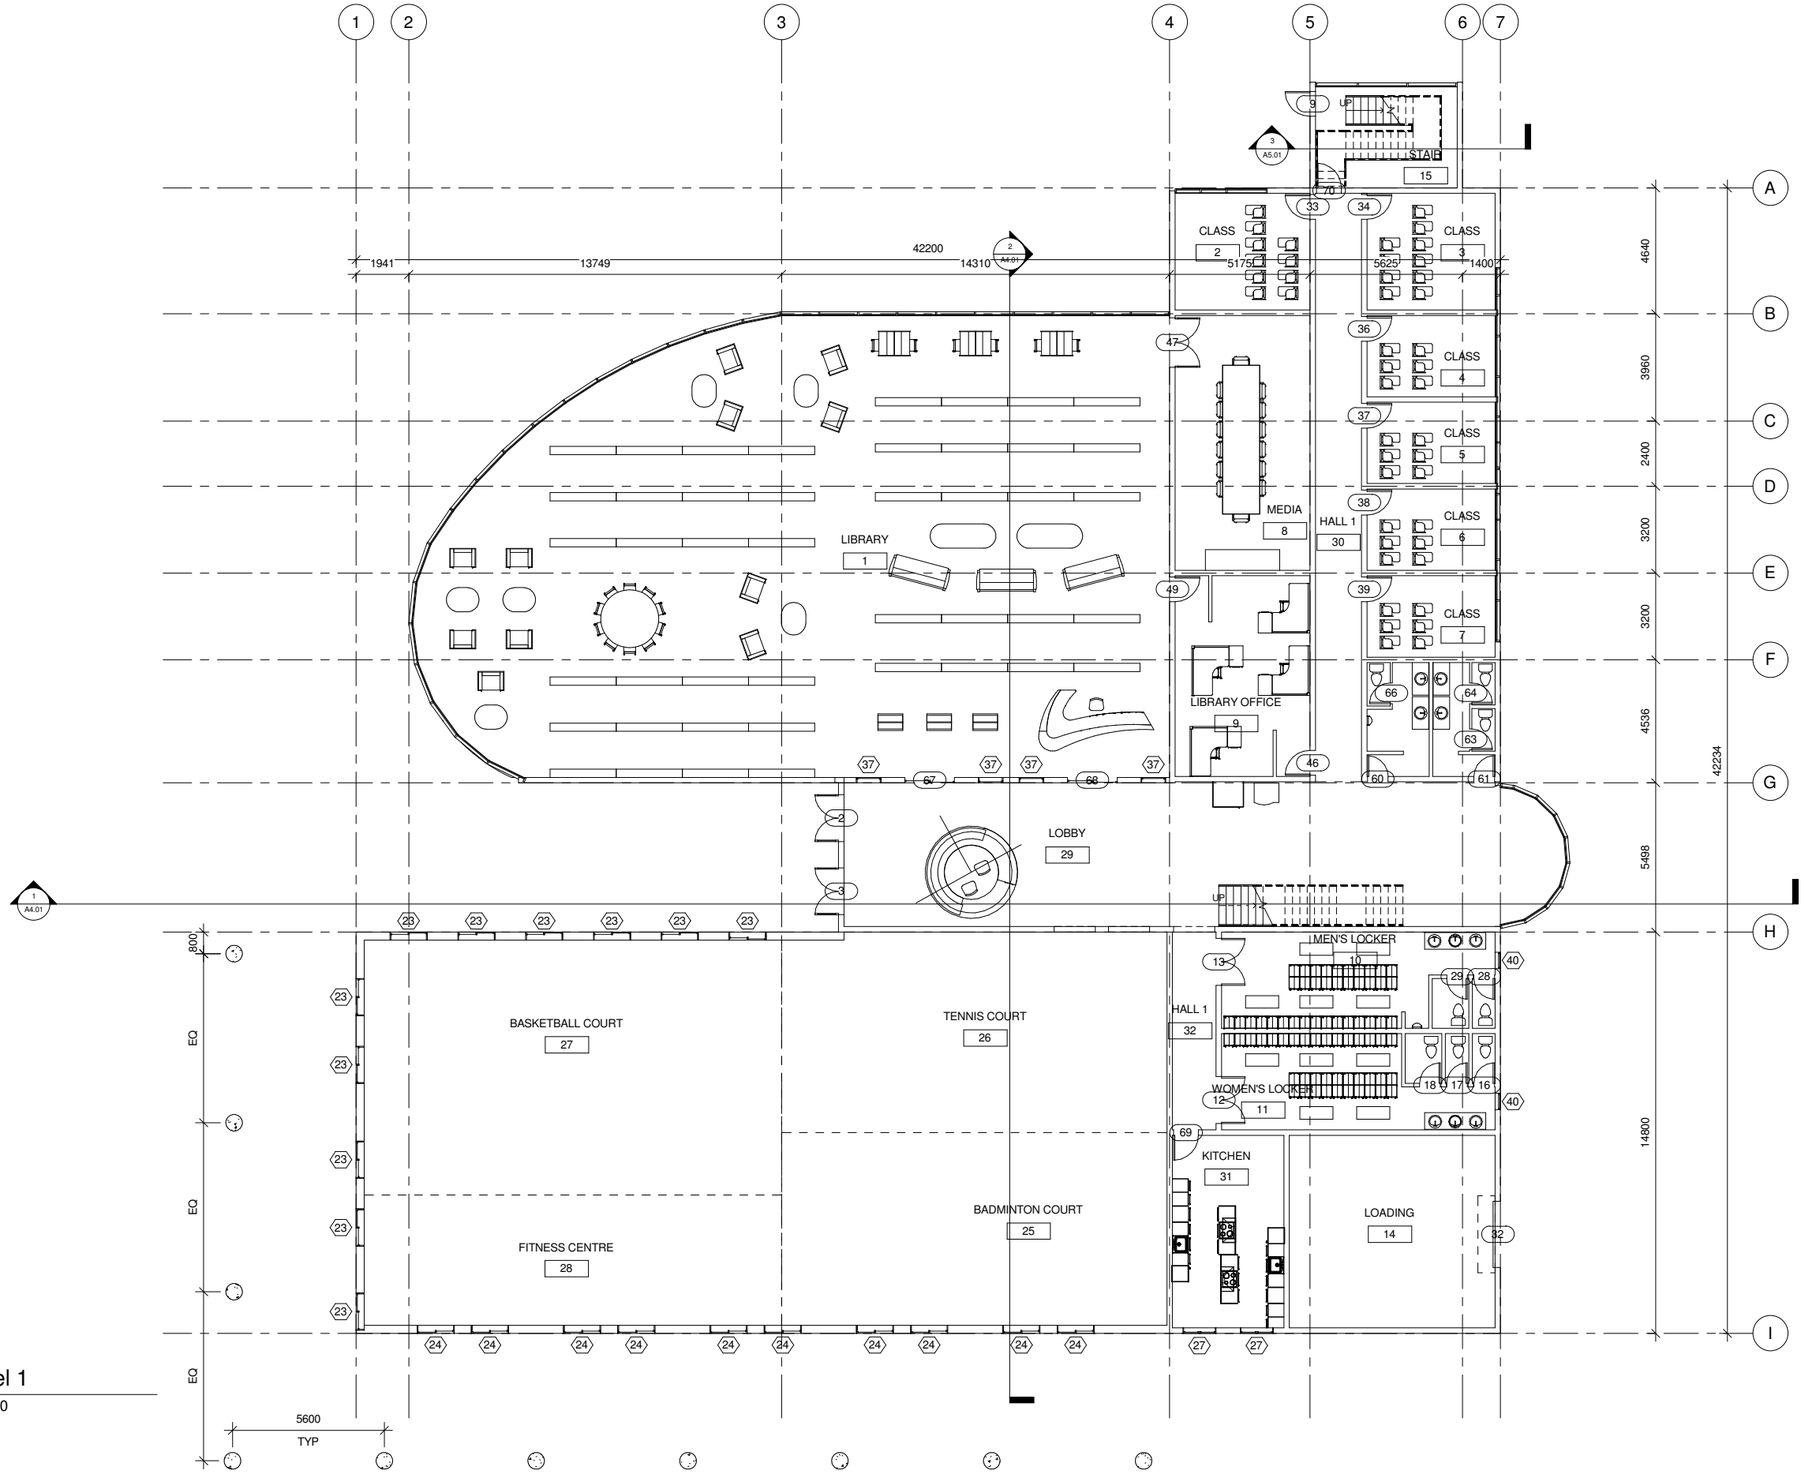

1 Level 1
1 : 100

NOTES

REVISION	NO.

REBECCA LIU
BCIT
3700 Willingdon Avenue
Burnaby, BC
V5G 3H2 Canada
A00683462 rliu39@bcit.ca

PROJECT
Term Project

Street
City, State Zip

TITLE
Ground Floor Plan

DRAWN Rebecca Liu
REVIEWED RL

DATE 03/27/11

SCALE 1 : 100

PROJECT:
BLDG - 2800 INTRODUCTION TO REVIT

DRAWING NO.
A1.01