PRODUCED BY AN AUTODESK EDUCATIONAL PRODUCT

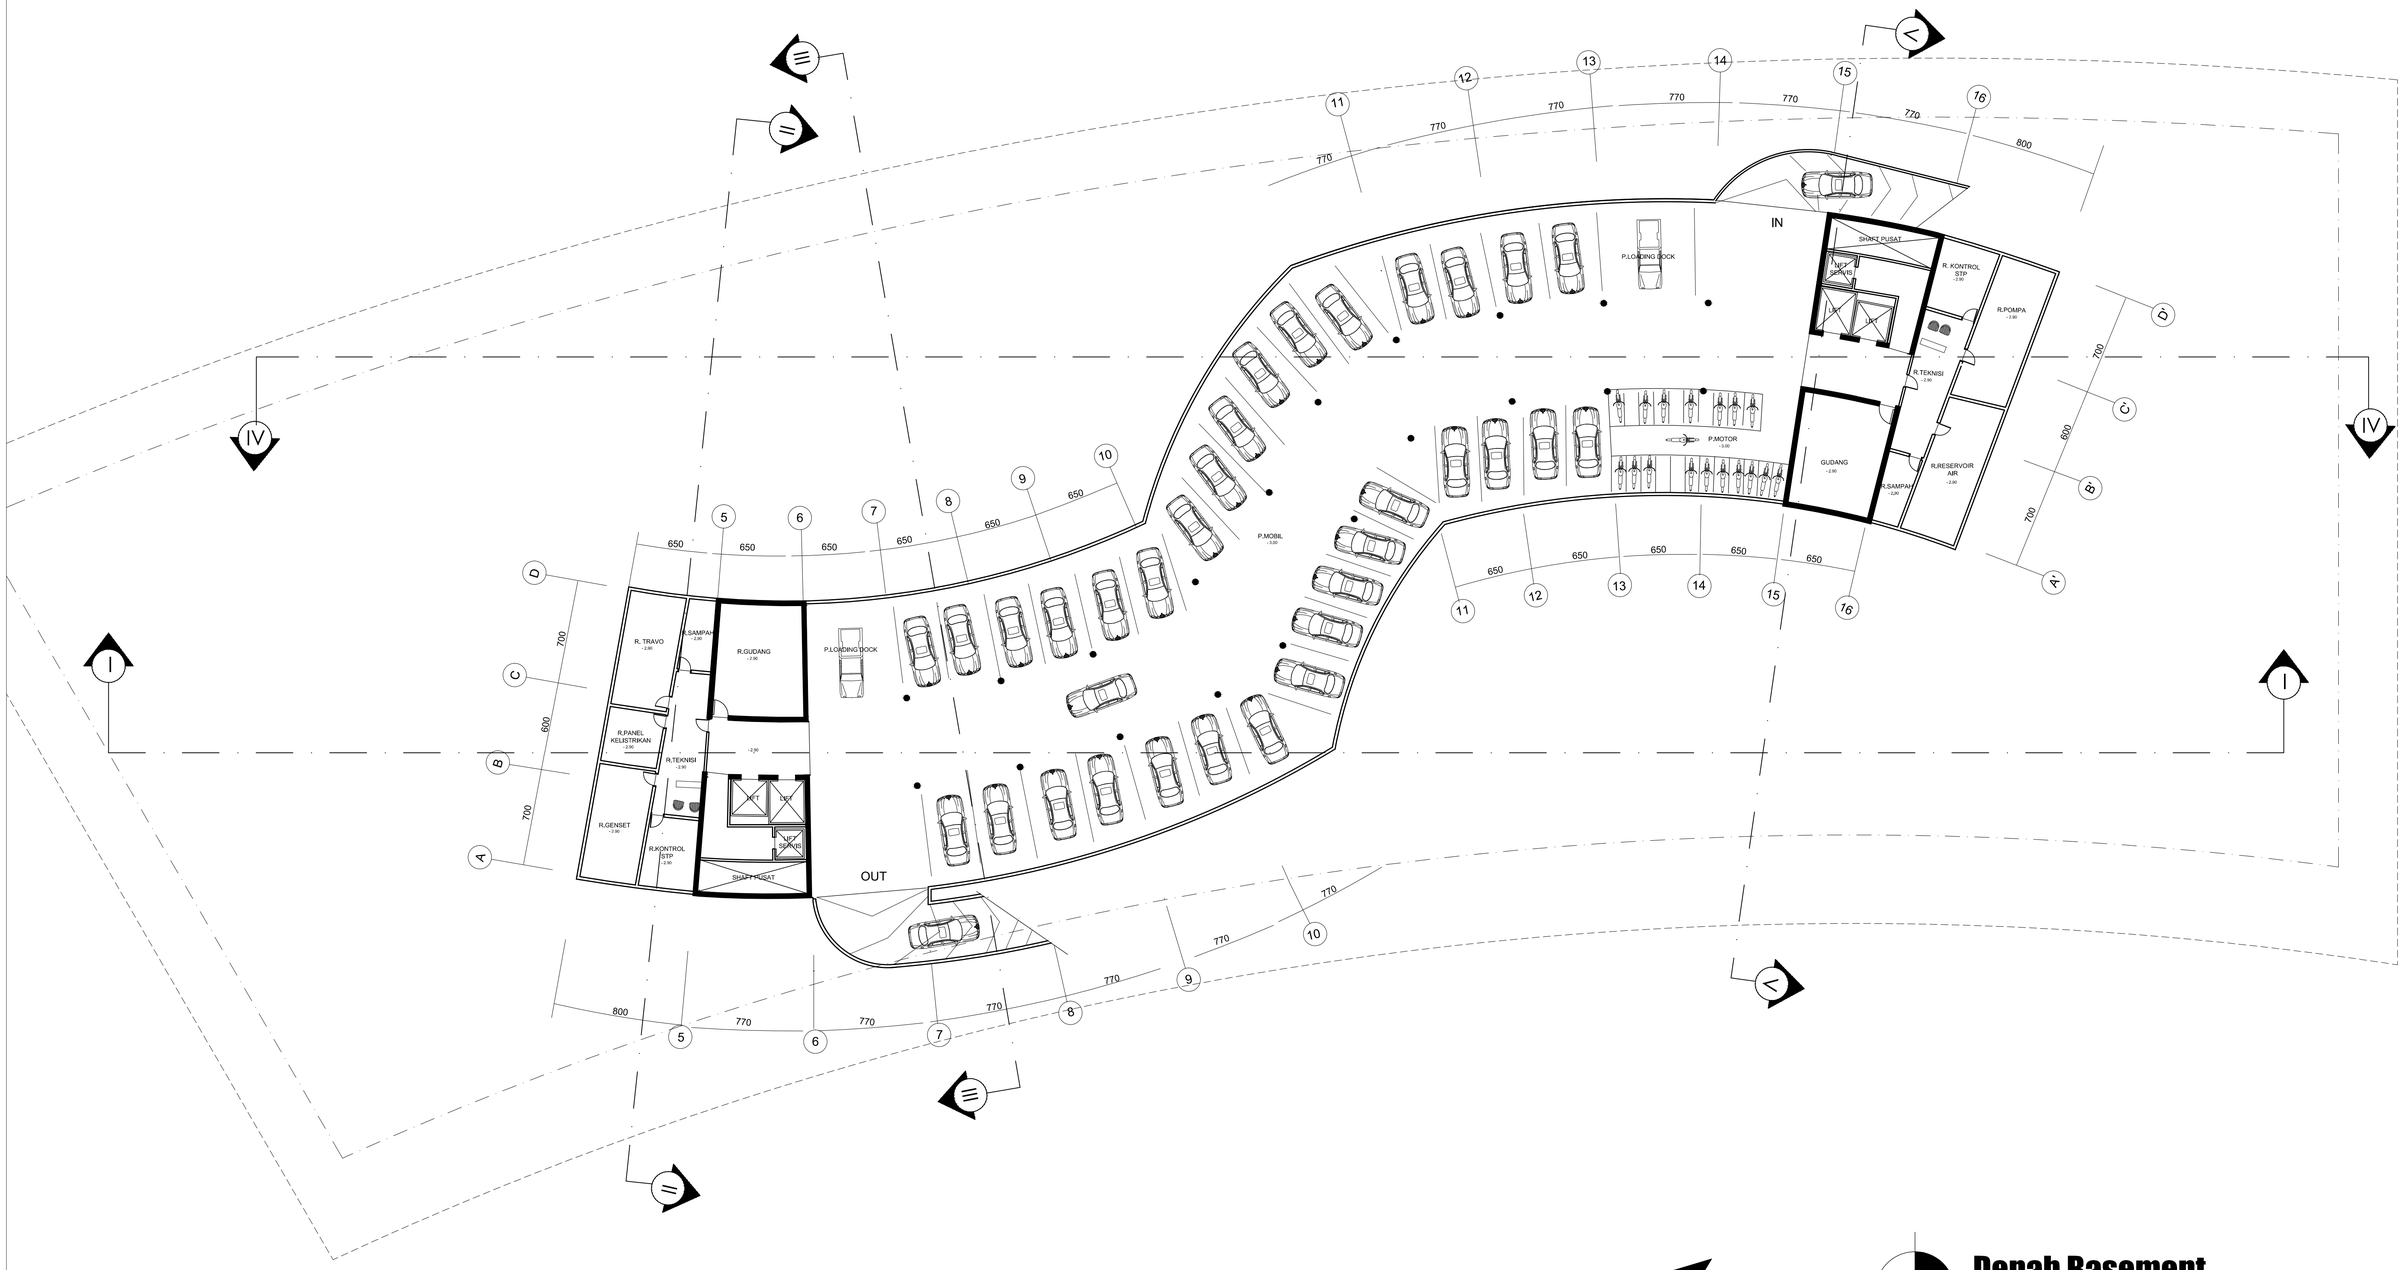

U

Denah Basement

1 : 200

FAKULTAS TEKNIK
JURUSAN ARSITEKTUR
UNIVERSITAS TARUMANAGARA

STUDIO PERANCANGAN
ARSITEKTUR
V

HOUSING AND COMMUNITY CENTER FOR ELDERLY

PRODUCED BY AN AUTODESK EDUCATIONAL PRODUCT

DOSEN :
SUWARDANA WINATA , S.T , M.ARCH

PEMBIMBING :
ALVIN HADIWONO , S.T

NAMA :
KELVIN FERNANDO K

NIM :
315120012

PRODUCED BY AN AUTODESK EDUCATIONAL PRODUCT