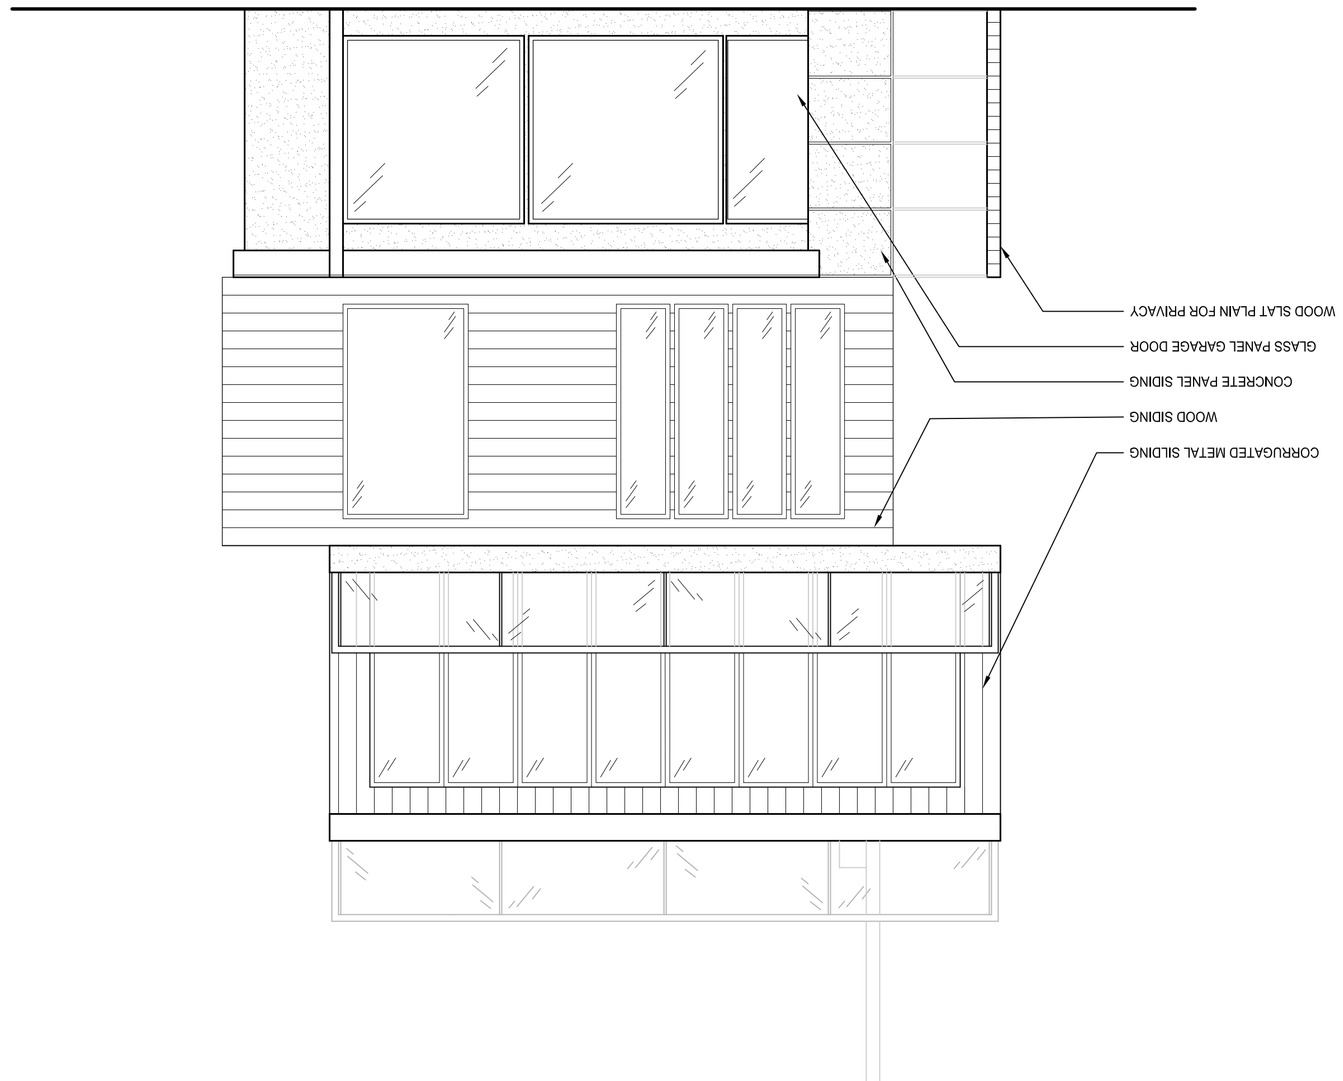

1 NORTH ELEVATION
SCALE: 1/4" = 1'-0"

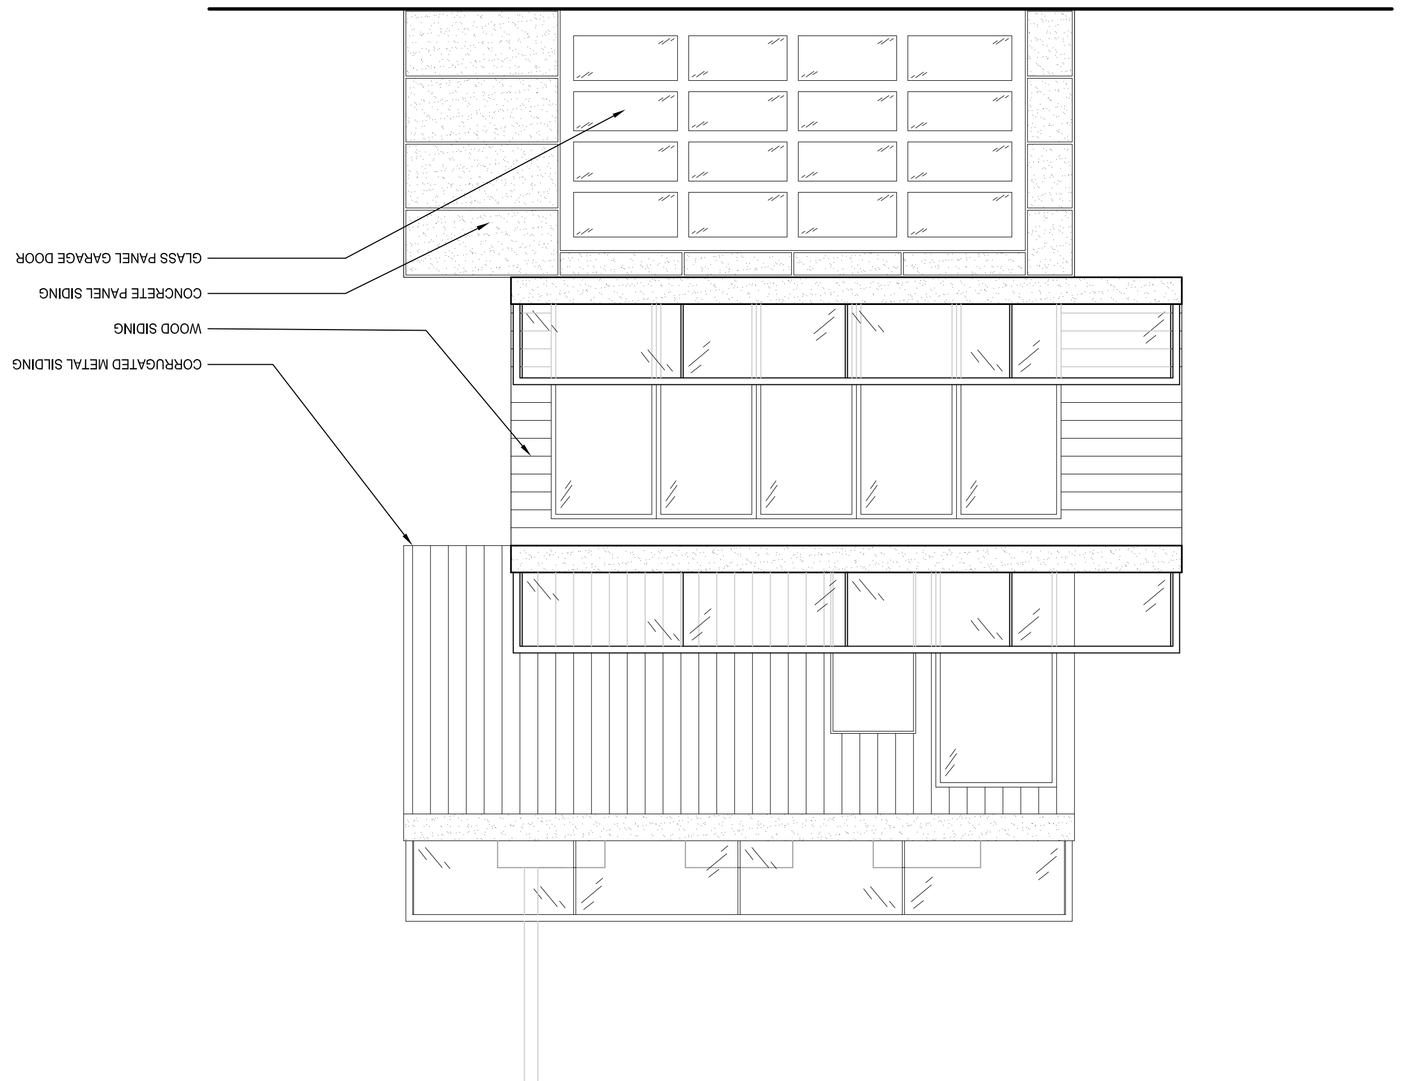

2 SOUTH ELEVATION
SCALE: 1/4" = 1'-0"

ALL DIMENSIONS AND SIZE DESIGNATIONS GIVEN ARE SUBJECT TO VERIFICATION ON JOB SITE AND ADJUSTMENT TO FIT JOB CONDITIONS. DESIGN PLANS ARE PROVIDED FOR THE USE BY THE CLIENT OR HIS AGENT IN COMPLETING THE PROJECT AS LISTED WITHIN THIS CONTRACT. DESIGN PLANS REMAIN THE PROPERTY OF THIS FIRM AND CAN NOT BE USED OR REUSED WITHOUT PERMISSION.

Ram Kalkanoglu
515 112TH ST SE #B1
EVERETT, WA 98208
360.393.9030

PROJECT NAME:
1732 ALKI AVENUE
BEACH FRONT TOWNHOMES

DRAWN BY: R. KALKANOGLU

CHECKED BY:

DESIGNED BY: R. KALKANOGLU

CLIENTS:

CONTACT:

DATE: 06.13.2016

A201